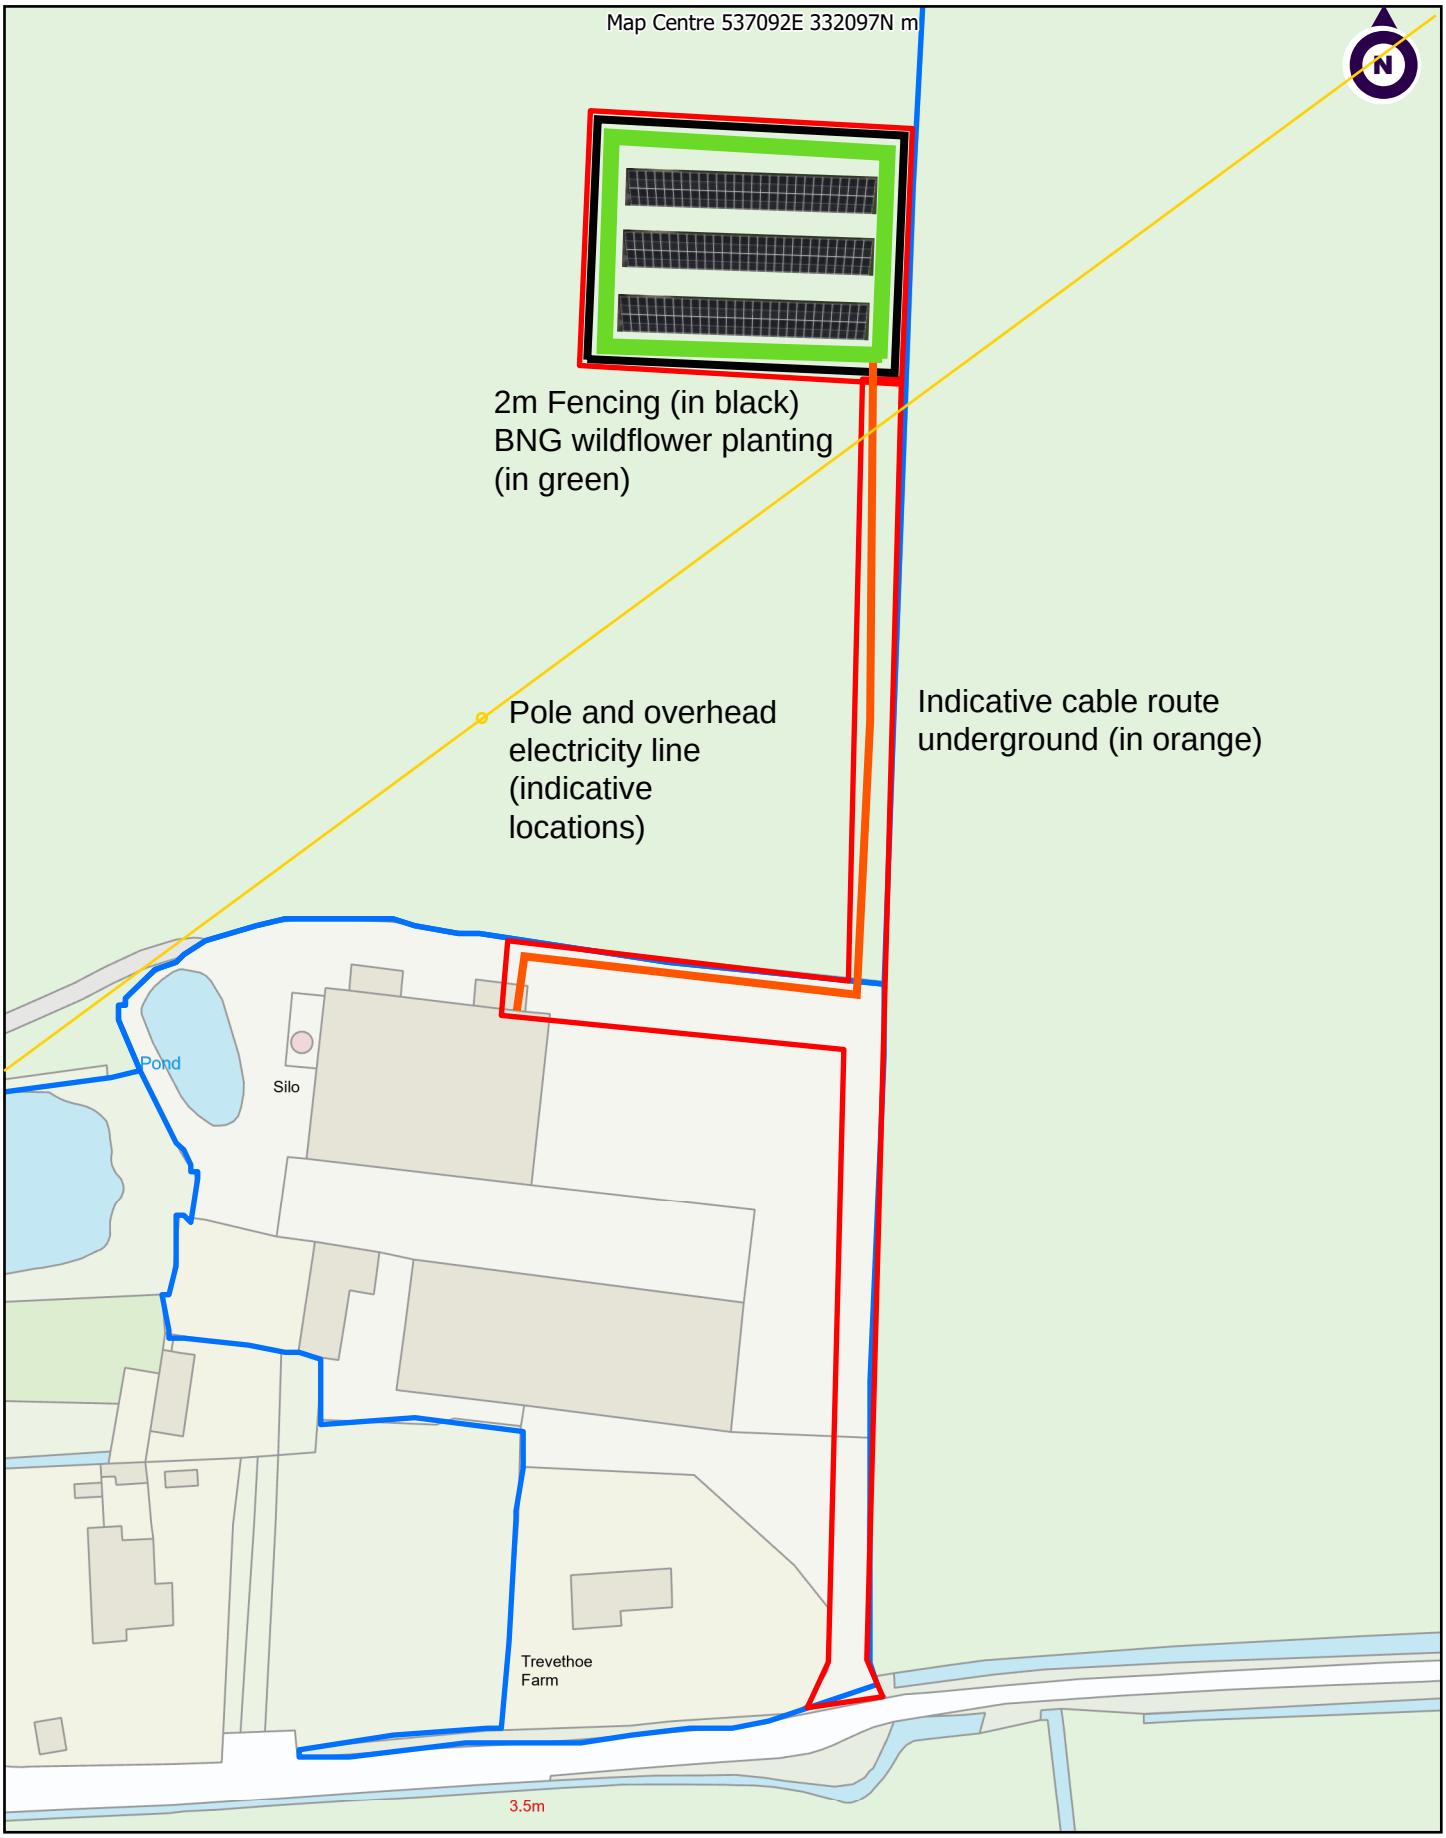


Client: The Crown Estate
Project: Trevethoe Farm

Title: Proposed Site Plan

Scale 1:1,250 @A4

Date: 3/31/2026

Drawn By:

Dwg no:

Carter Jonas
Two Snow Hill, Birmingham, B4 6GA
T: 0121 794 6250
carterjonas.co.uk
OS Copyright: OS100004458

0 10 20 30
m