G. R. MERCHANT LTD.
I.ENG AMICE FIWO

ARCHITECTURAL, STRUCTURAL AND LAND DRAINAGE CONSULTANTS

4 Wrights Mews
12A Park Road, Holbeach, Spalding, Lincs. PE12 7EE
Tel: 01406 490800
Fax: 01406 425744
E-Mail: gr.merchant@btconnect.com

Project
RESIDENTIAL DEVELOPMENT.
PIPWELL GATE,
SAXGENS HEAD,
SPALDING. LINC'S. PE12 6BA.

Client
M. ARTES.

Drawing
GROUND FLOOR PLAN - PROPOSED ELEVATIONS - PROPOSED

Job Ref.	Drawing No.
2989-16.	04.

Date	Drawn
APRIL 2017.	GRM.


Scales
1:50 & 1:100 (Unless Otherwise Indicated)

DO NOT SCALE FROM THIS DRAWING


This drawing is copyright and may not be altered, traced, changed/stored or used for any other purpose other than that to which it is issued. The General Contractor is to check all dimensions on site and report any discrepancies to the Architect. All details shown on this drawing including conditions are based upon typical site conditions related to the area. No responsibility can be accepted for abnormal conditions which may be discovered during construction unless reported to the Architect at that stage. Where amendments may be considered, Site surveys are recommended in respect of foundations to establish specific site conditions before foundation work is undertaken. This drawing is limited to the extent of information contained and does not purport to contain a full specification of the works. It is used in conjunction with all relevant documents and is to be read in conjunction with all relevant documents issued by the Architect and Engineer. Dimensions are not to be scaled from this drawing. Any discrepancies found between the drawings and site conditions are to be reported to the Architect before proceeding with the work. Contractors are to be responsible for checking all dimensions on site before commencing any shop drawings or prefabrication. Any variations are to be agreed with the Architect before proceeding with the work. Copyright of this drawing is vested in the Architect and may not be reproduced or transmitted in any form or by any means, electronic or mechanical, without the prior permission in writing of G R Merchant Ltd. Any unauthorised use will be actionable by law.

ref.	revision	date


FLOOR LAYOUT PLAN.

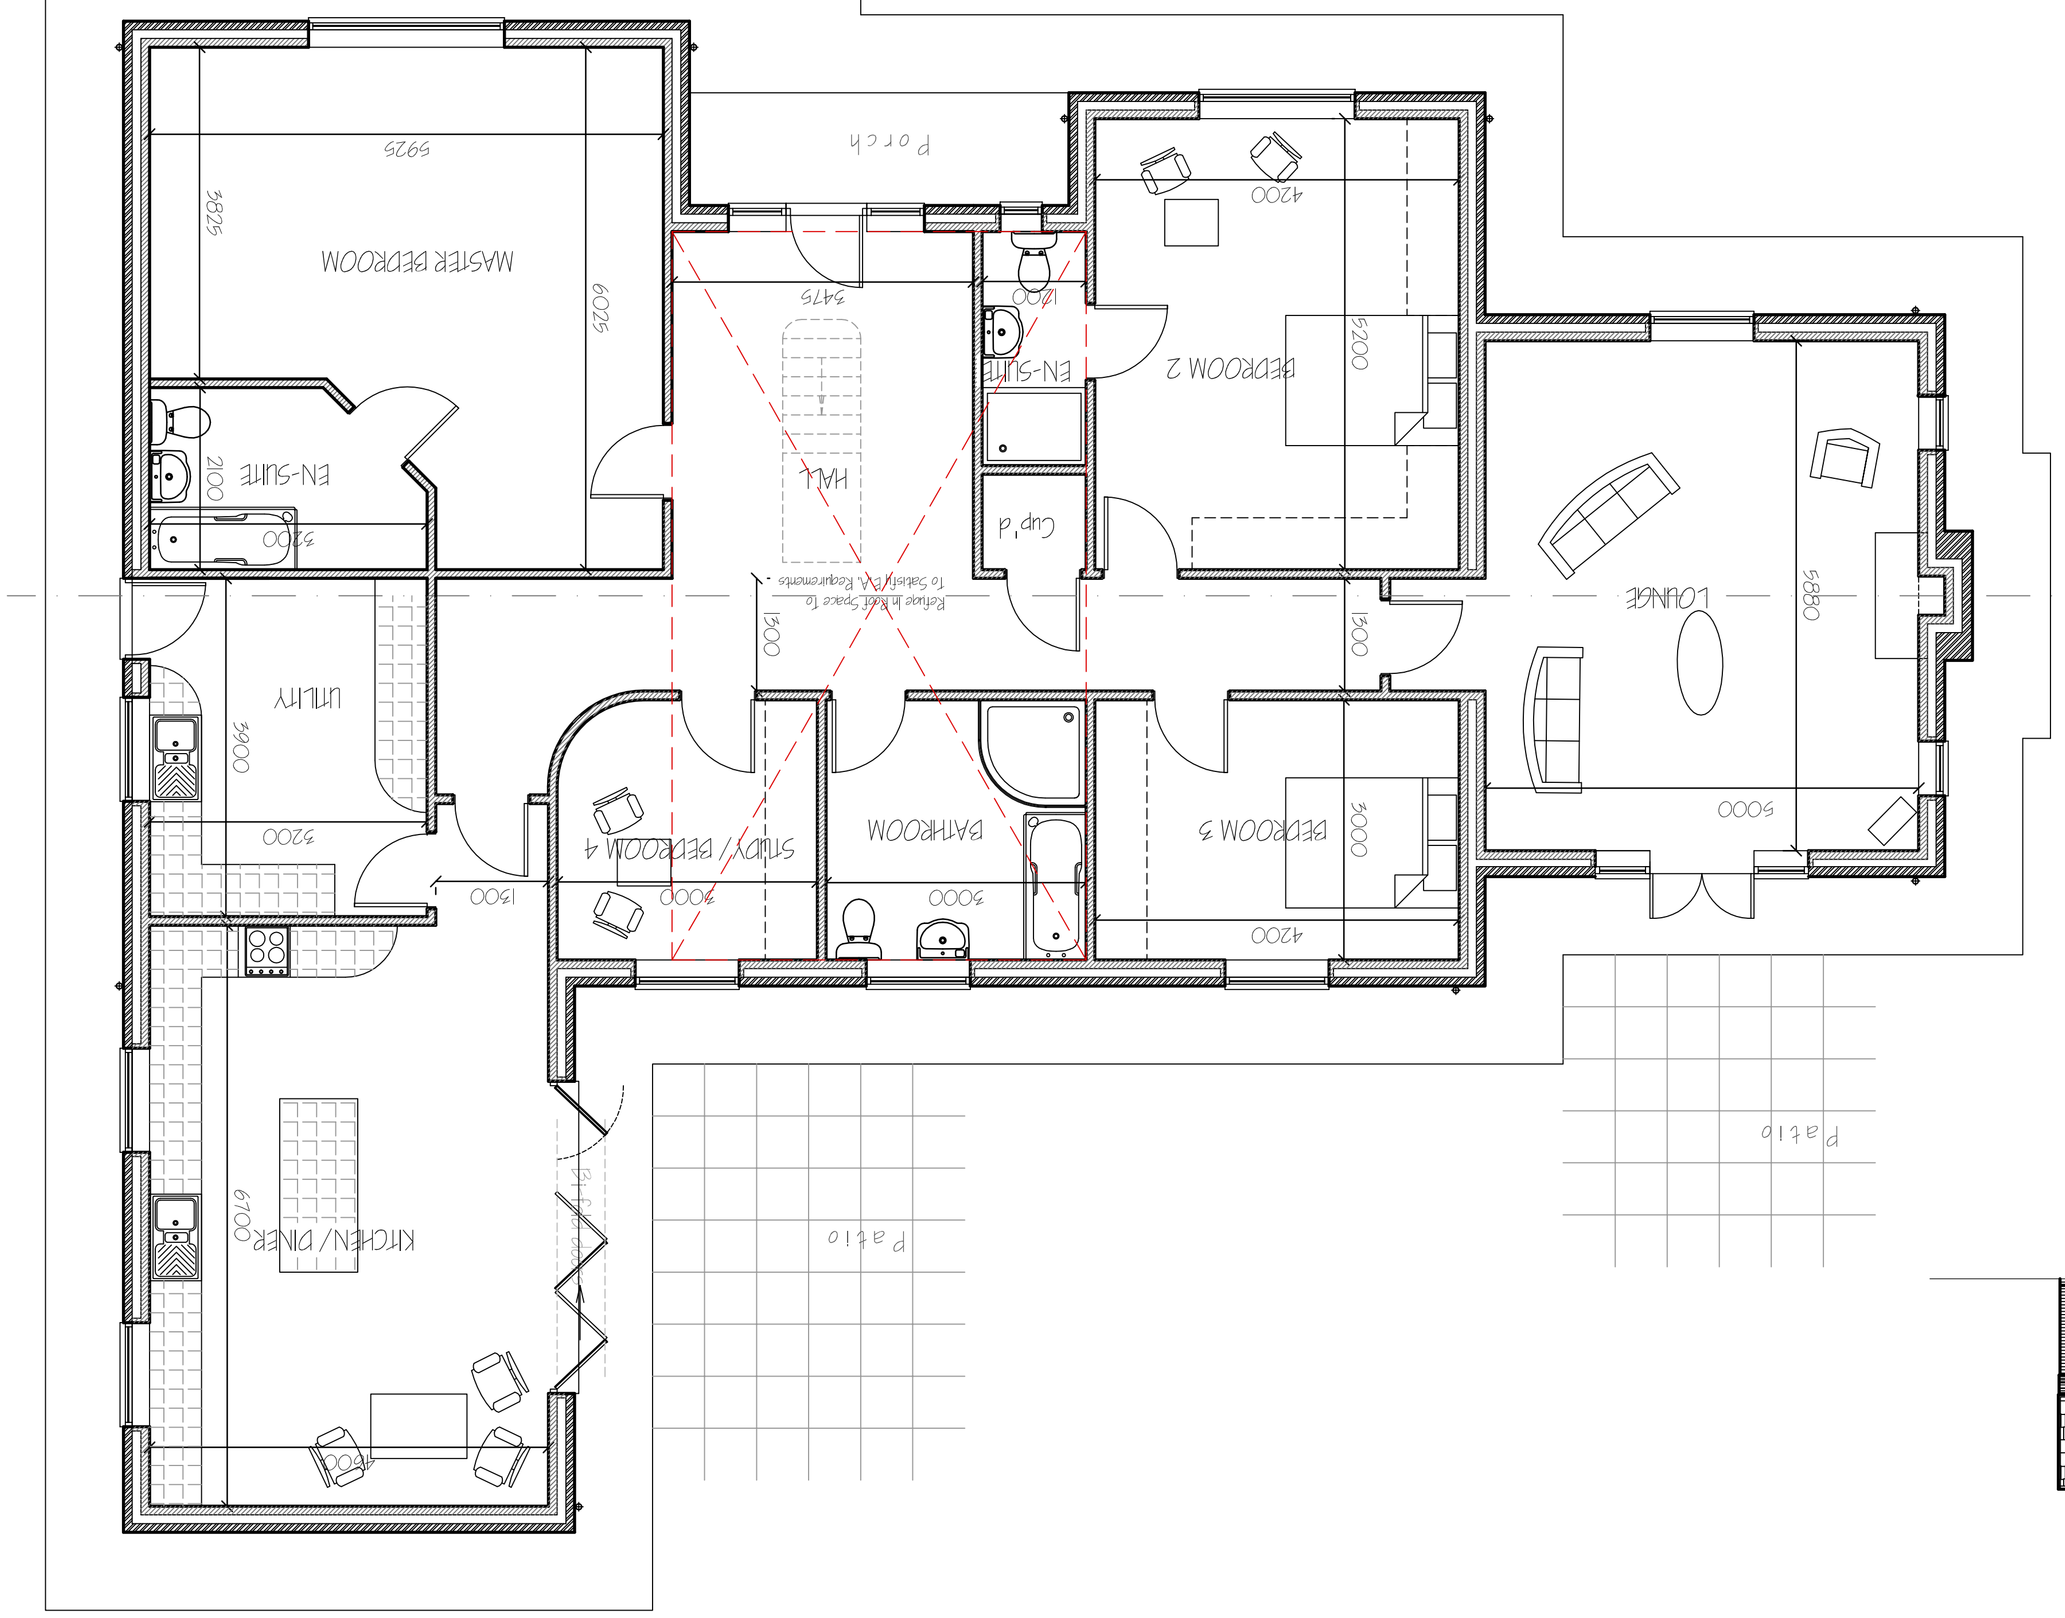


SIDE ELEVATION

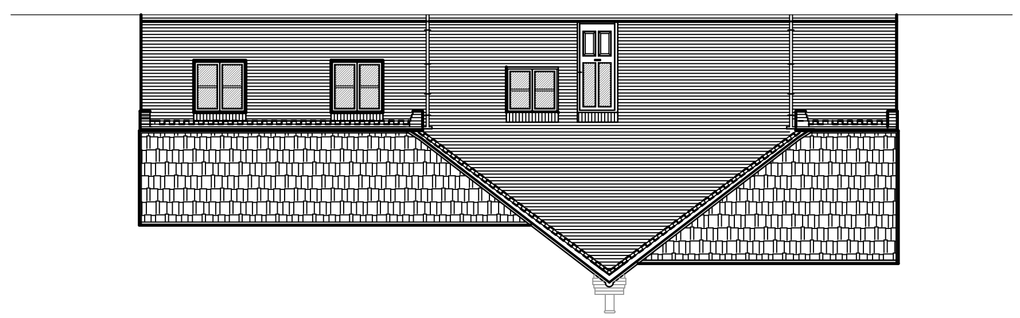

FRONT ELEVATION

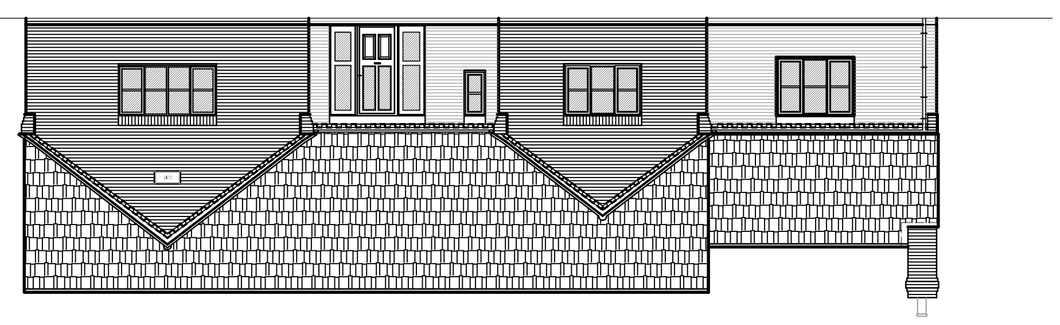

SIDE ELEVATION

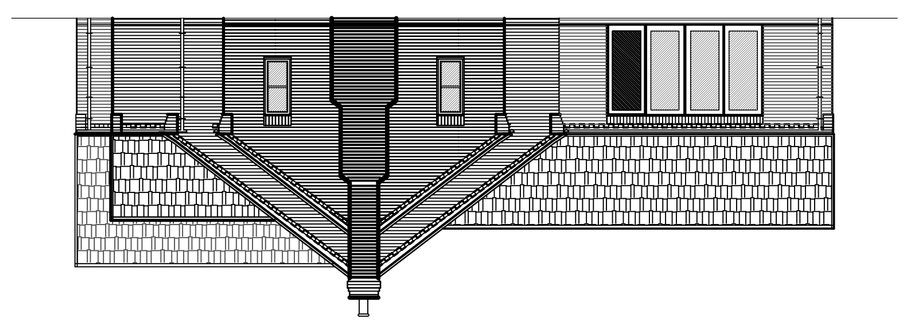

REAR ELEVATION

