
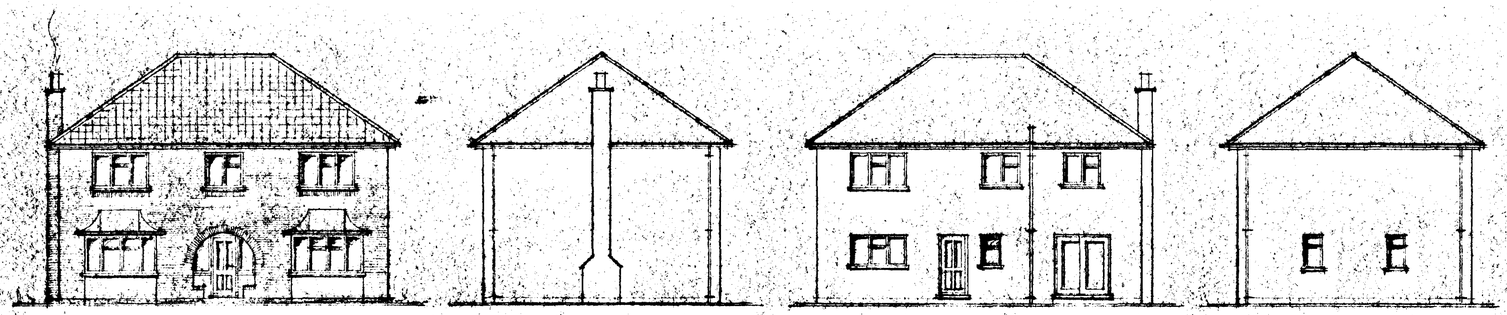



FRONT ELEVATION


SIDE ELEVATION

REAR ELEVATION

SIDE ELEVATION

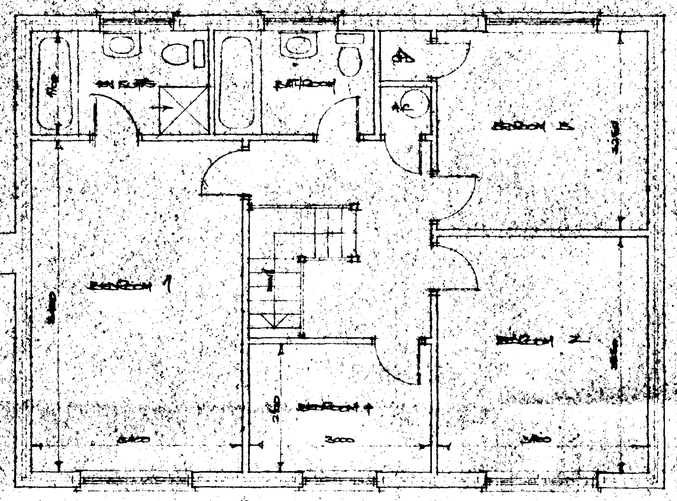


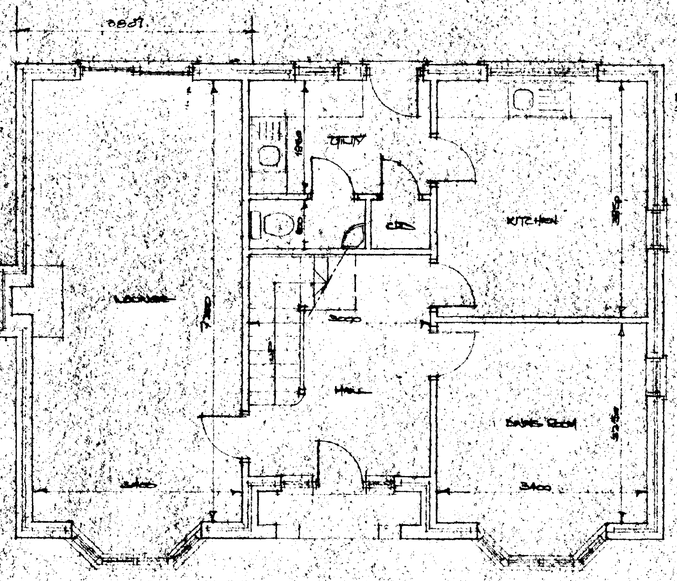

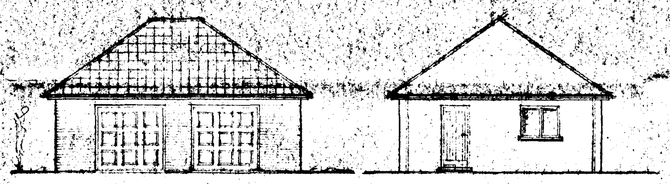

FRONT ELEVATION

SIDE ELEVATION

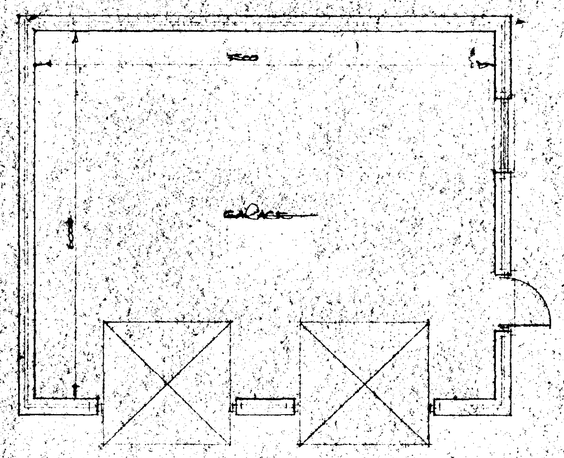

SOUTH HOLLAND D.C.
PLAN DEPT.
09 MAY 1994
REF ...SH/50/94

BATHURST

G. R. MERCHANT
I.ENG AMICE, FIOW,
ARCHITECTURAL, STRUCTURAL
& LAND DRAINAGE CONSULTANT
TEL: HOLBEACH (0406) 490800.

PROJECT:
4 BEDROOM HOUSE & GARAGE
DAMGATE.
HOLBEACH.


CLIENT:
D. BROWN
30 PARK ROAD.
HOLBEACH.

SCALES: 1/100 + 1/50


DATE: MAY 94.

DRAWING No.: DB-D.5.

REVISIONS:

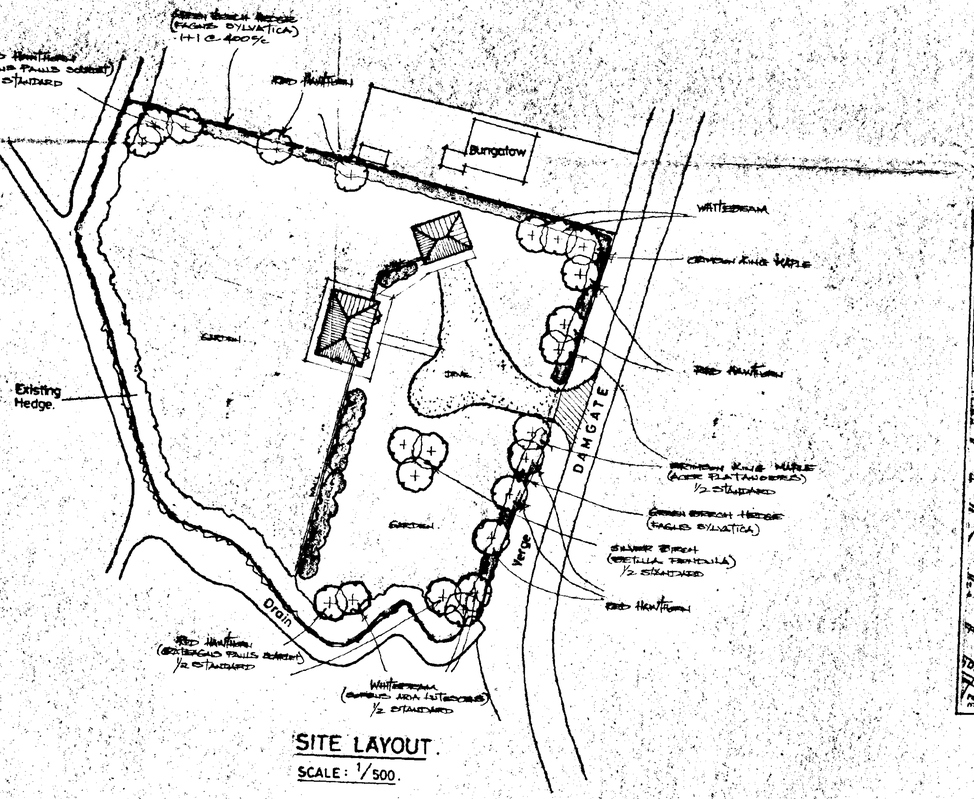

SITE LAYOUT.
SCALE: 1/500.

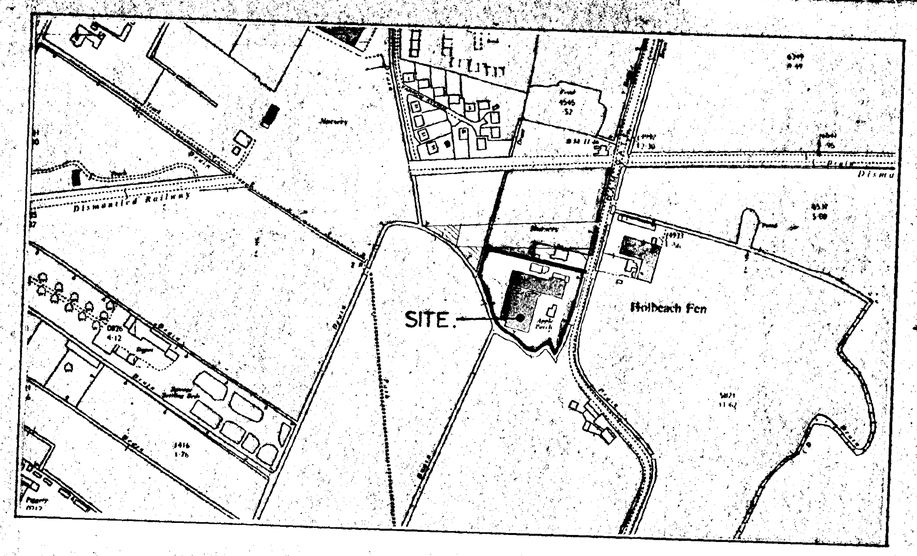

LOCATION PLAN.
SCALE: 1/2500.

SOUTH HOLLAND D.C.
PLAN DEPT.
09 MAY 1994
REF S/450/94

G. R. MERCHANT
I.ENG AMICE, FIWO,
ARCHITECTURAL, STRUCTURAL
& LAND DRAINAGE CONSULTANT
TEL: HOLBEACH (0406) 490800

PROJECT:
HOUSE & GARAGES.
DAMGATE.
HOLBEACH.

CLIENT:
D. BROWN,
80 PARK ROAD,
HOLBEACH.
SPALDING.
LINCS.

SCALES:	DATE:
As INDICATED.	MAY 1994.
G.R.MERCHANT.	DRAWING No.: DB-D-4.

REVISIONS: