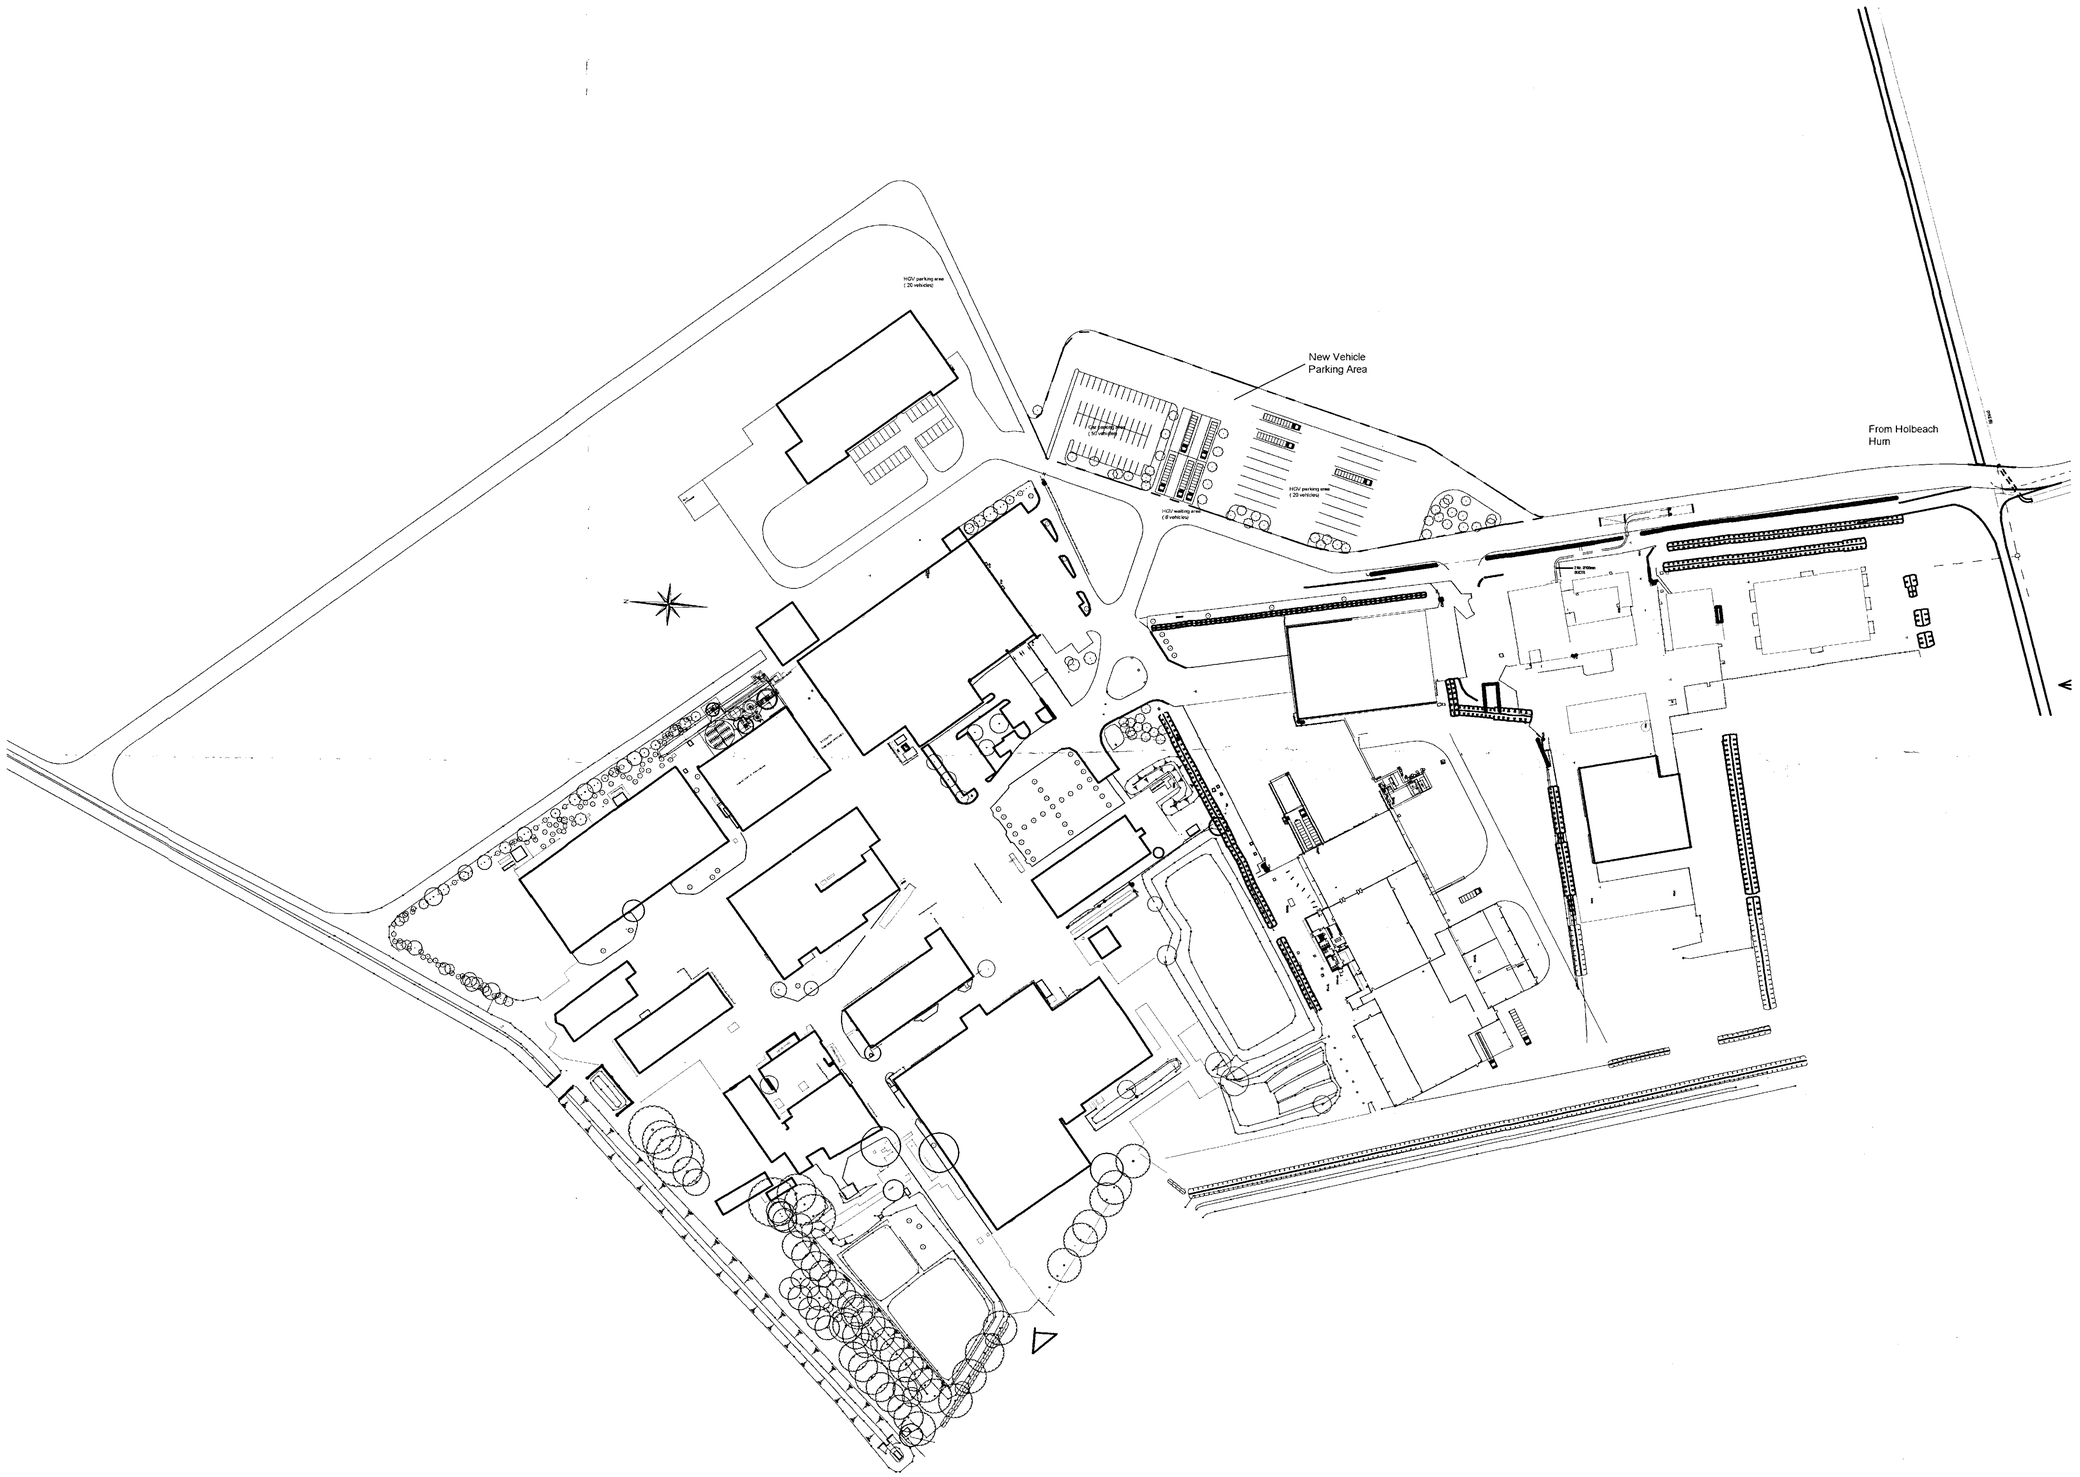


SHDC
Planning & Development
- 5 APR 2007
Ref: 0451/07

DETERMINED
PLAN

copyright reserved ©

DC ARCHITECTURAL SOLUTIONS LIMITED
ARCHITECTURAL AND PLANNING SERVICES
26,SOUTHGATE, SLEAFORD,LINCOLNSHIRE, NG34 7RY
TEL NO. 01529 309611; FAX. NO. 01529 309612
E-mail - dcarchitectural@btconnect.com

Client A.H.Worth

Project New Vehicle Parking
Top Farm, Holbeach Hurn,Spalding Lincolnshire.

Drawing Title Site Plan

Drawing number dcjp:QV:06

Scale 1:1250

Drawn CPD

Revision

Date Mar 07

Checked