




FRONT

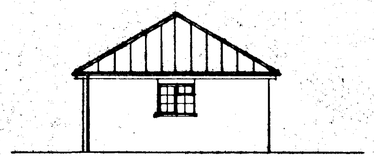


SIDE

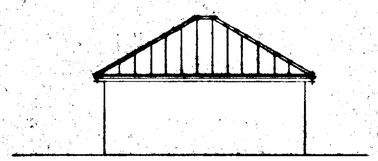

REAR

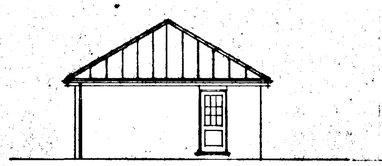

SIDE

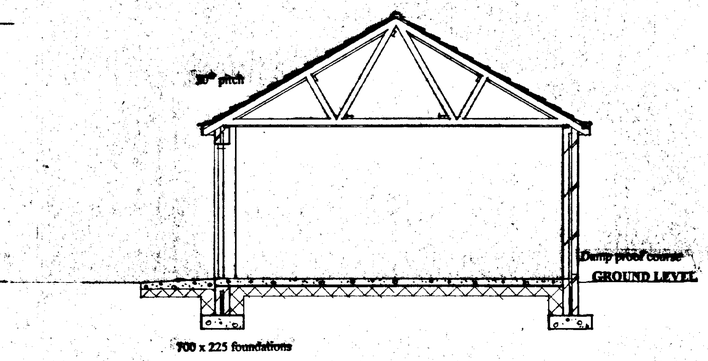



SECTION

ROOF DESIGNED & ERECTED TO BS:5268. PART 3, 1985.

ROOF TRUSS DESIGN & CERTIFICATE TO BE SUPPLIED PRIOR TO ERECTION ON SITE.

PLAN

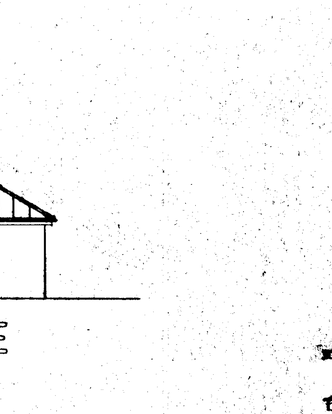

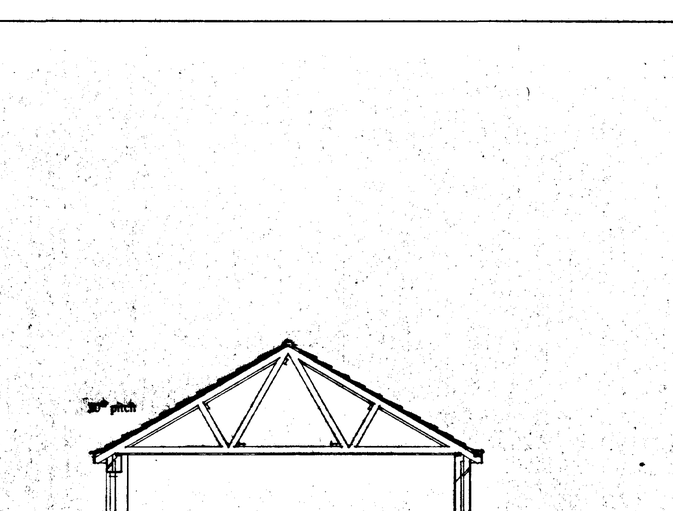

ROOF PLAN

PLOTS 1 & 4

SOUTH HOLLAND DC
HOUSING & PLANNING
26 FEB 1997
Ref: 97/0191
DETERMINATION PLAN

G. R. MERCHANT
I.ENG AMICE, FIWO,
ARCHITECTURAL, STRUCTURAL
& LAND DRAINAGE CONSULTANT
TEL: HOLBEACH (01406) 490800

PROJECT:
DOUBLE GARAGE

CLIENT:
D. BROWN

SCALES: *1/50 1/100*

DATE: *NOV 1996*


G.R.MERCHANT

DRAWING No.: *DB-D.6/2/2*


REVISIONS:

DO NOT SCALE FROM THIS DRAWING
This drawing is copyright and may not be altered, traced, photographed or used for any purpose other than that for which it is issued.
The General Contractor is to check all dimensions on site and report discrepancies to the Architect.
All details shown on this drawing including foundations are based upon typical site conditions related to the area. No responsibility can be accepted for abnormal conditions which may be discovered during construction unless reported to the Architect so that design amendments may be considered. Site soil surveys are recommended in respect of foundations to establish specific site conditions before foundation work is undertaken.


SUMMIT 2299 4967

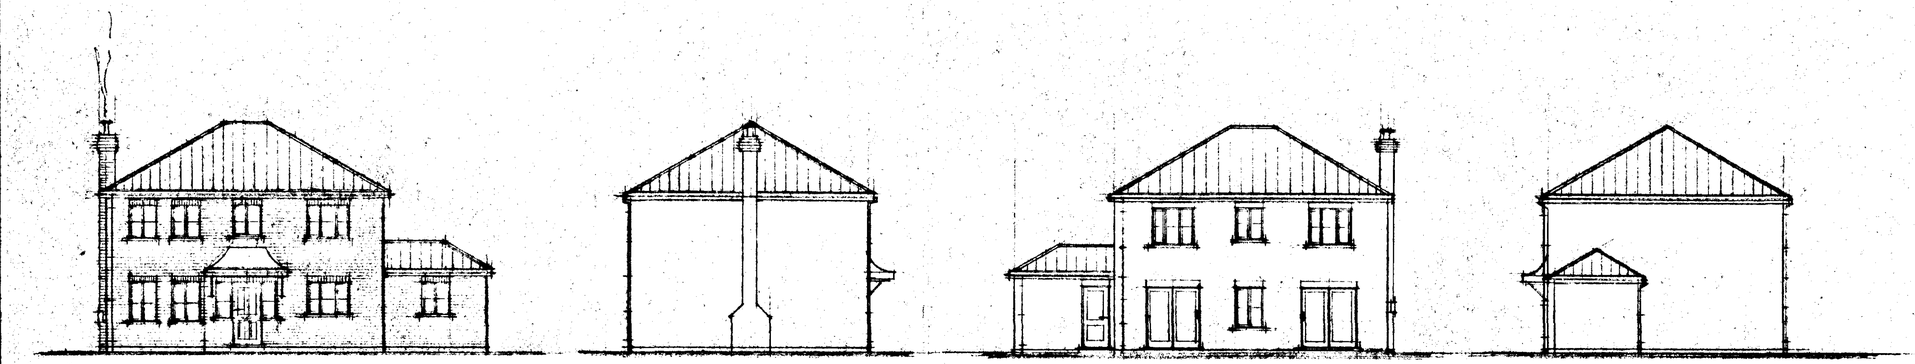

FRONT SIDE REAR SIDE

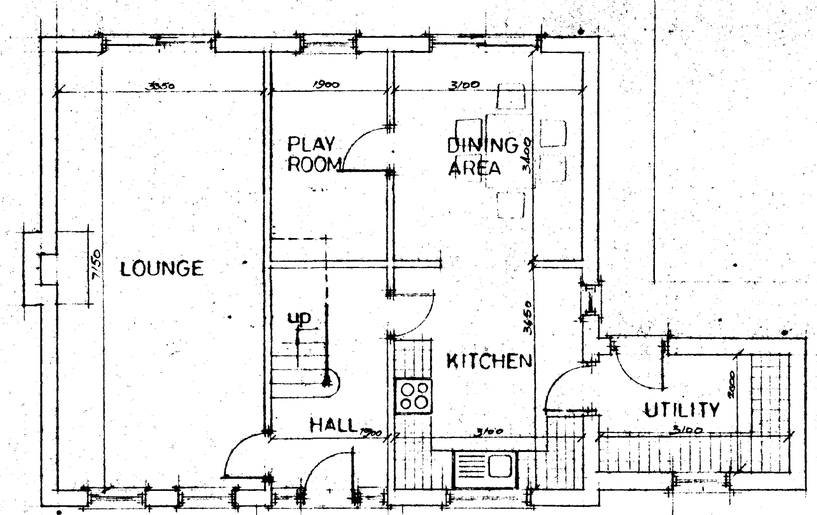

GROUND FLOOR

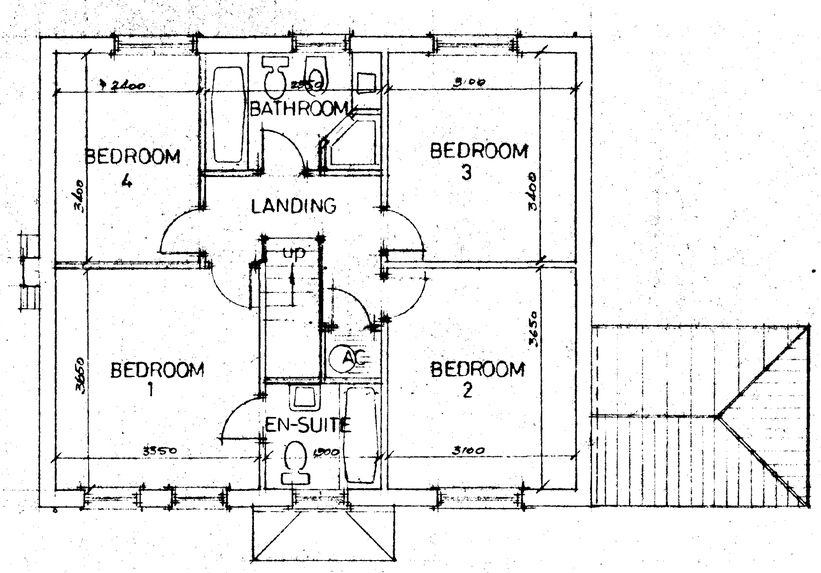

FIRST FLOOR

PLOT 4

SOUTH HOLLAND DC
HOUSING & PLANNING
28 FEB 1997
Ref: 01/1410
APPROVED
DETAILS TO FOLLOW

FORD

G. R. MERCHANT
LENG AMICE, FIWO,
ARCHITECTURAL, STRUCTURAL
& LAND DRAINAGE CONSULTANT
TEL: HOLBEACH (01406) 490800

PROJECT:
HOUSE & GARAGE
DAMGATE
HOLBEACH

CLIENT:
D. BROWN

SCALES:	DATE:
AS INDICATED	*APRIL 1996*
G.R. MERCHANT.	DRAWING No.: *DB-D6/2*

REVISIONS:

SUMMIT
6048-11847