



Proposed Elevations




Proposed Floor Plan

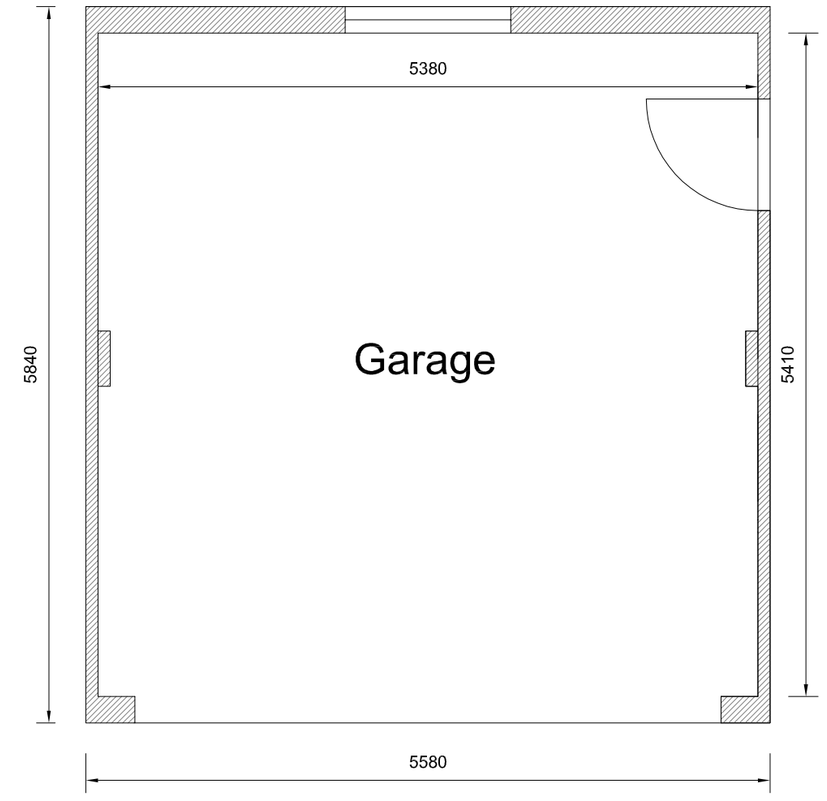

Proposed Block Plan

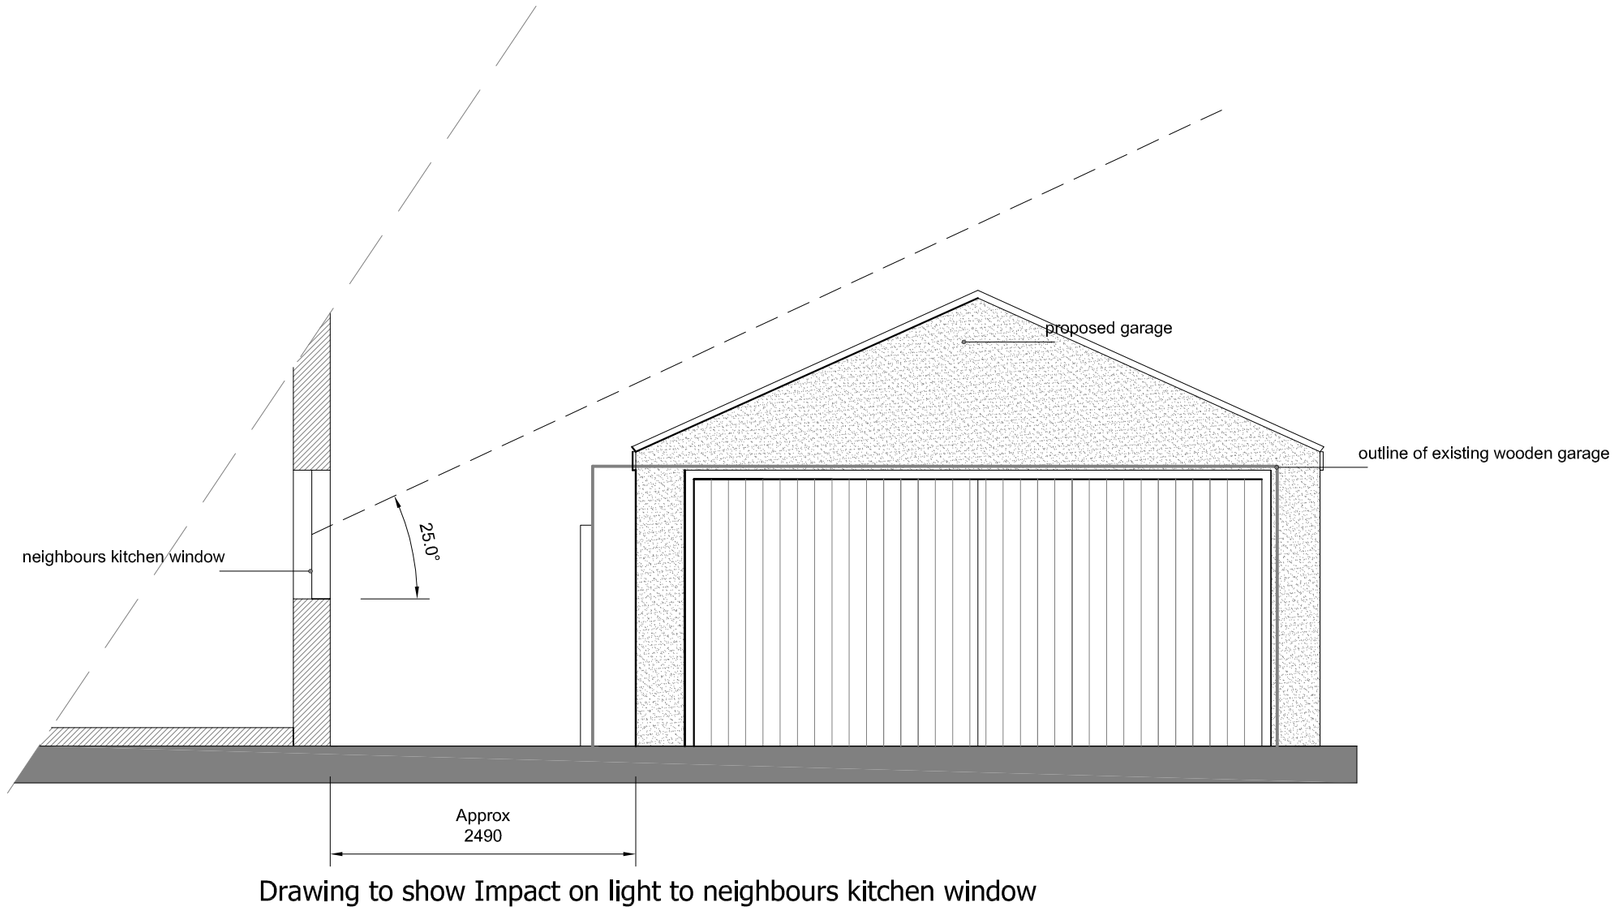

Drawing to show Impact on light to neighbours kitchen window
using 25° rule of thumb

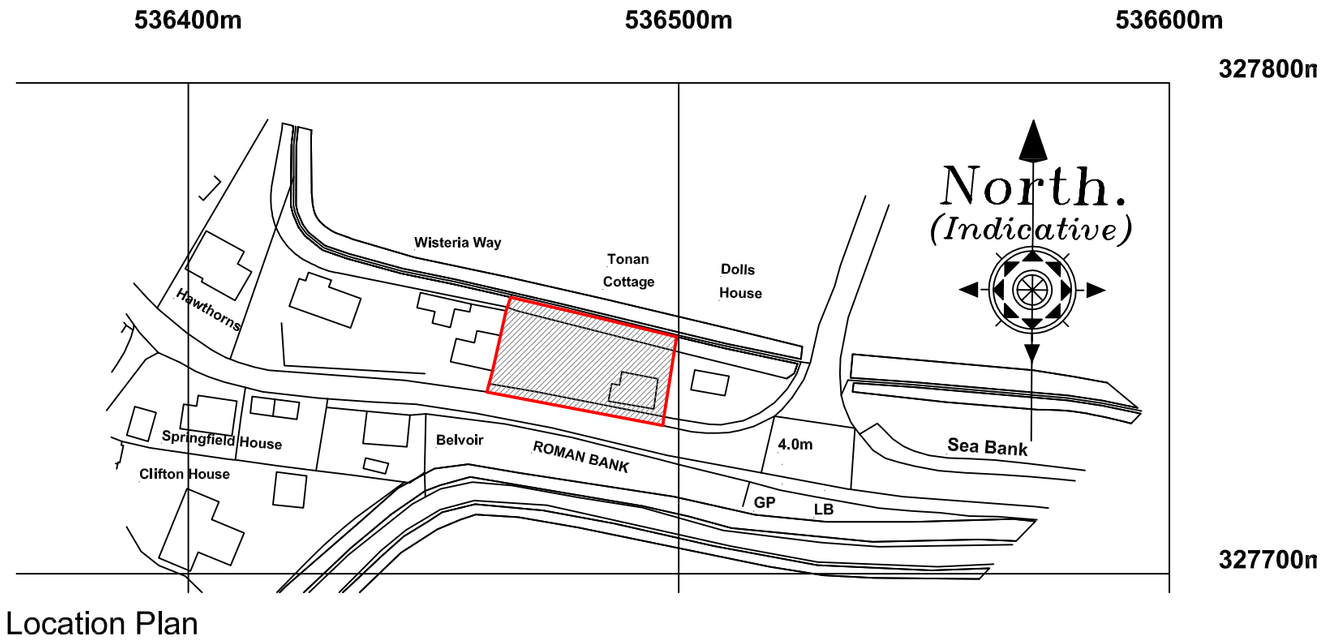

Location Plan

Revision	Date	Drawn	Description

Client Mr R Oswald

Project Replacement garage @ Tonan Cottage, Holbeach Bank

Drawing Planning

Scale 1:50, 1:100, 1:200 & 1:1250 @ A2 Drawn AWM Checked TAC Date 04/11/2015

Drawing No. 15/403/PA/007

Trevor A Clay RIBA Ltd, 14 Old Fendike Road, Weston Hills, Spalding, Lincs. PE126DD
01406 380027 07778 597975 trevor@tacarchitects.co.uk www.tacarchitects.co.uk