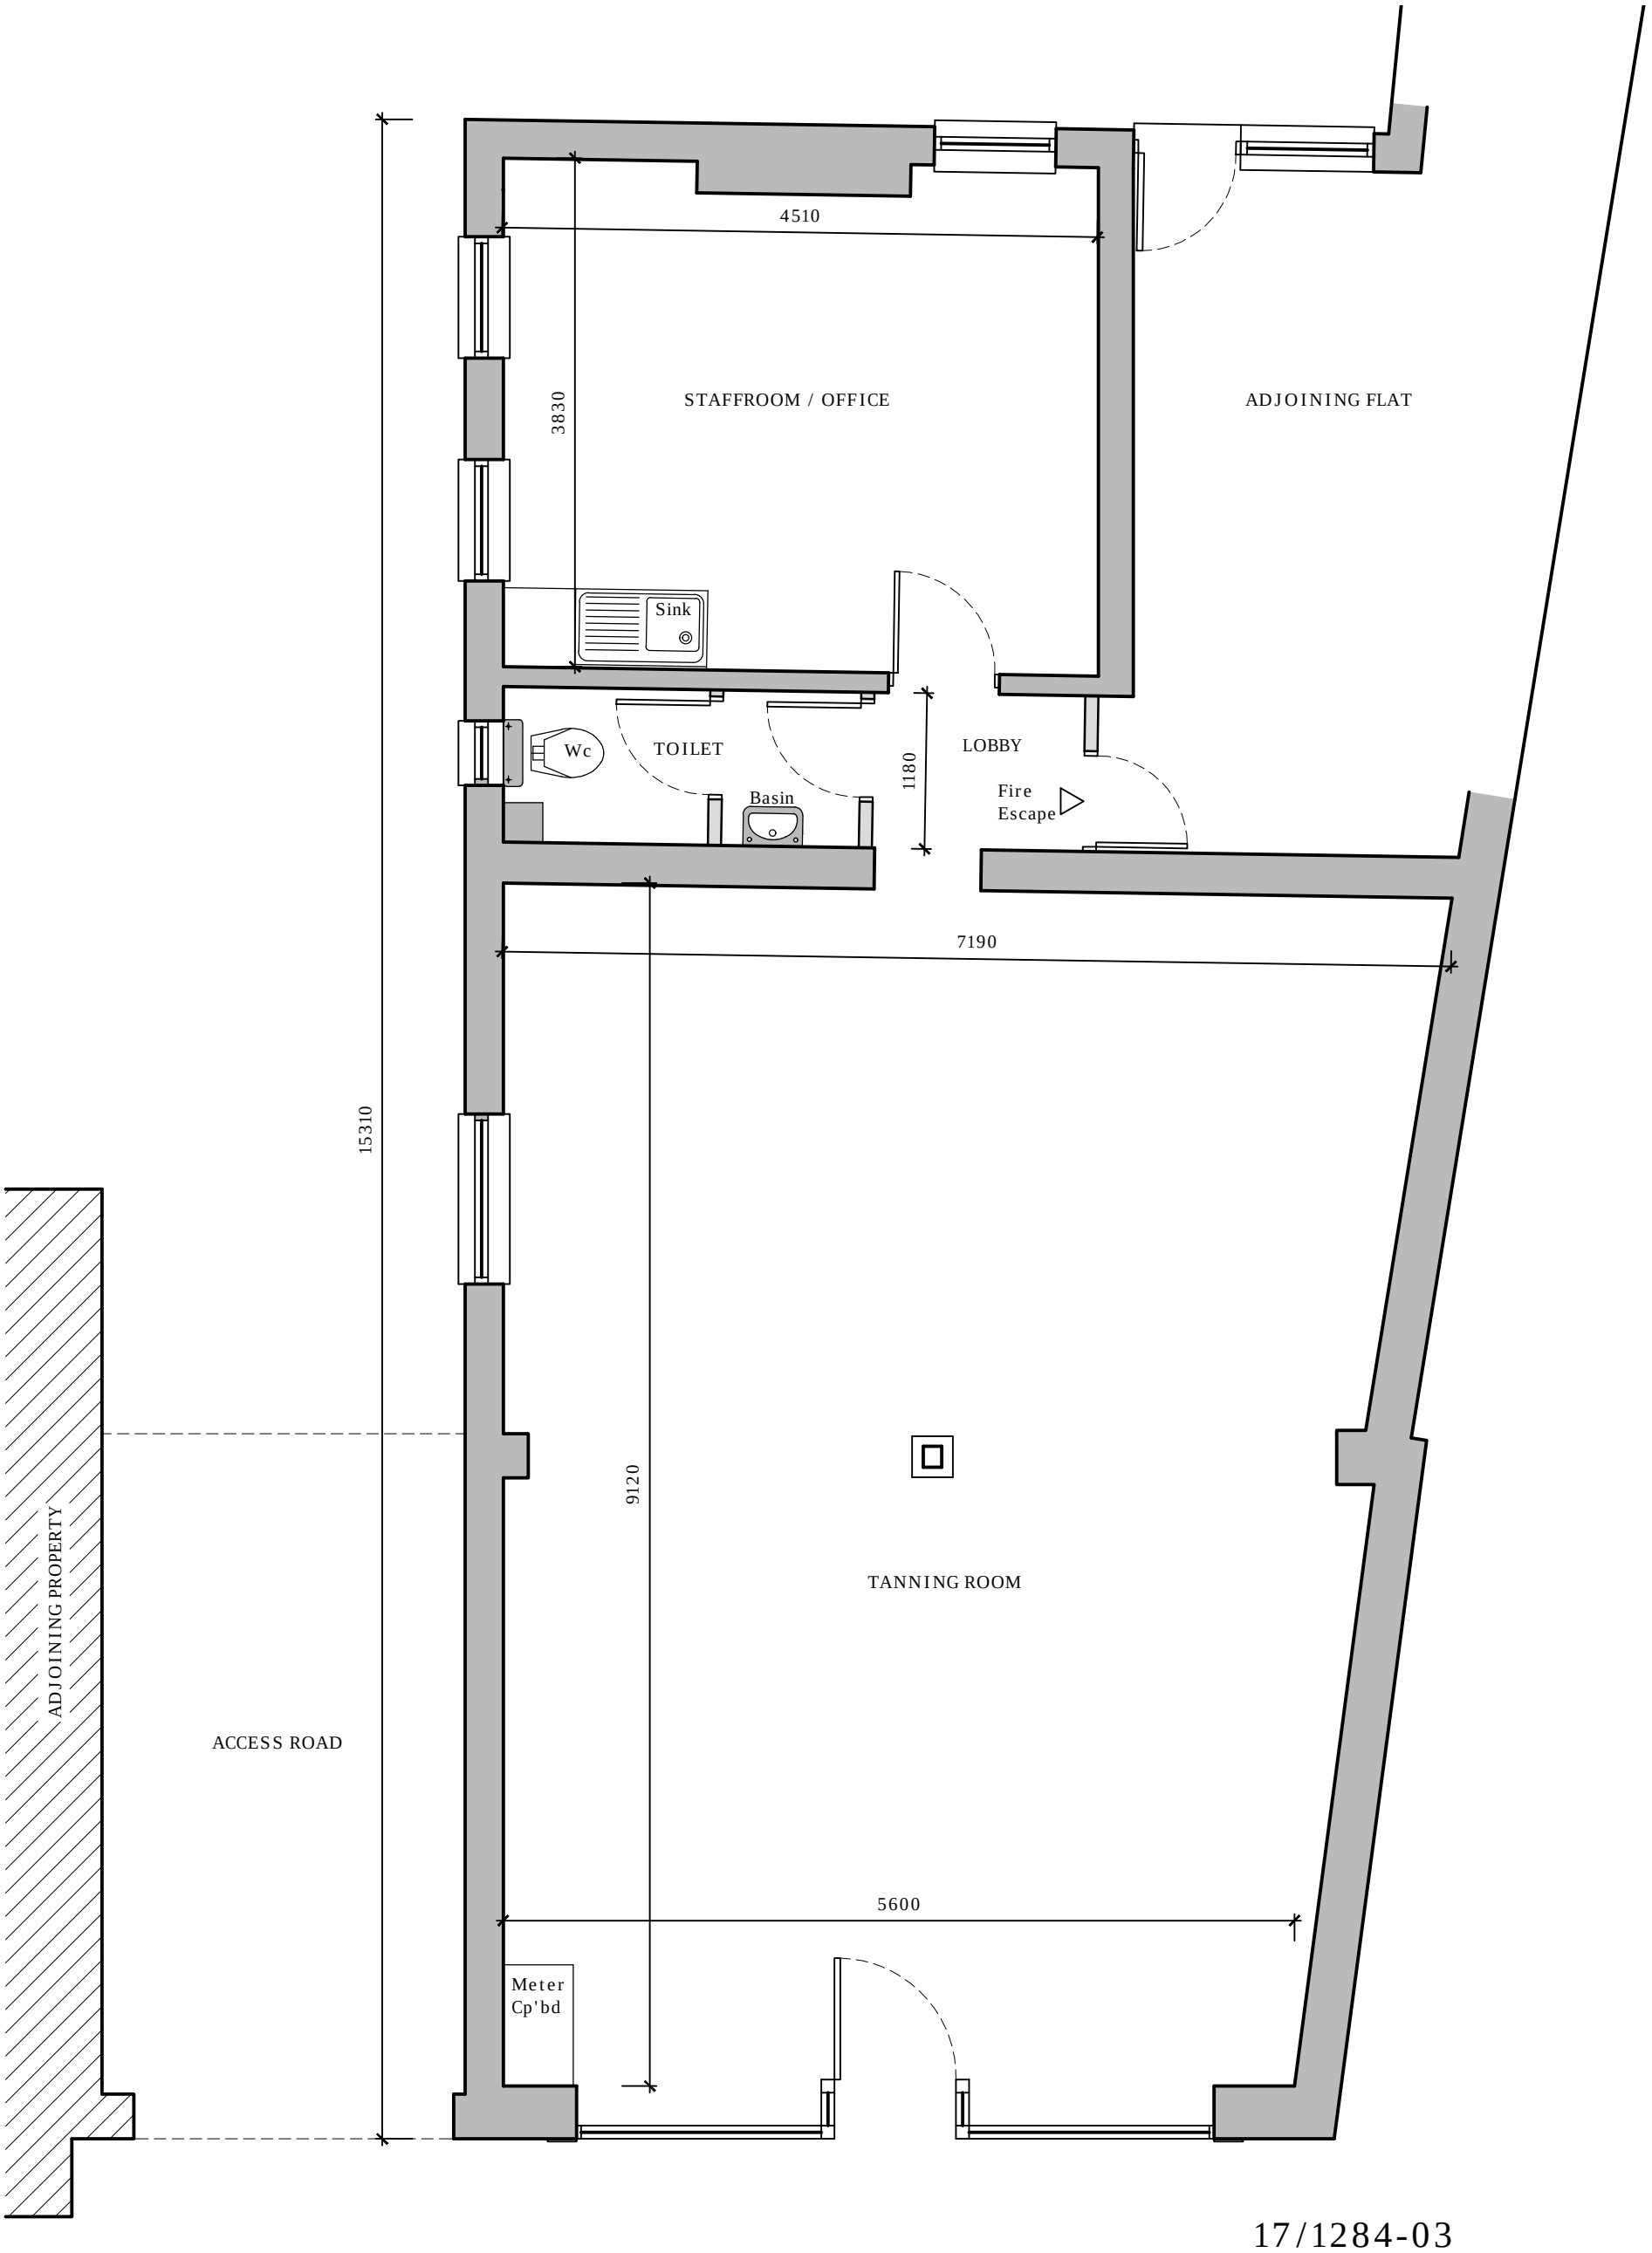


17/1284-03
PROPOSED FLOOR PLAN
SCALE: 1:50

Richard J Diggle Ltd
Building Design : Project Management

CONVERSION OF RETAIL PREMISES TO TANNING SALON
51 - 53 HIGH STREET : HOLBEACH

MS L THORNE

194 Broad Gate
Weston Hills
Spalding
Lincs
PE12 6DQ

Tel/fax: 01406 380952
Mob: 07771 621902
E-mail: richard@diggle.biz