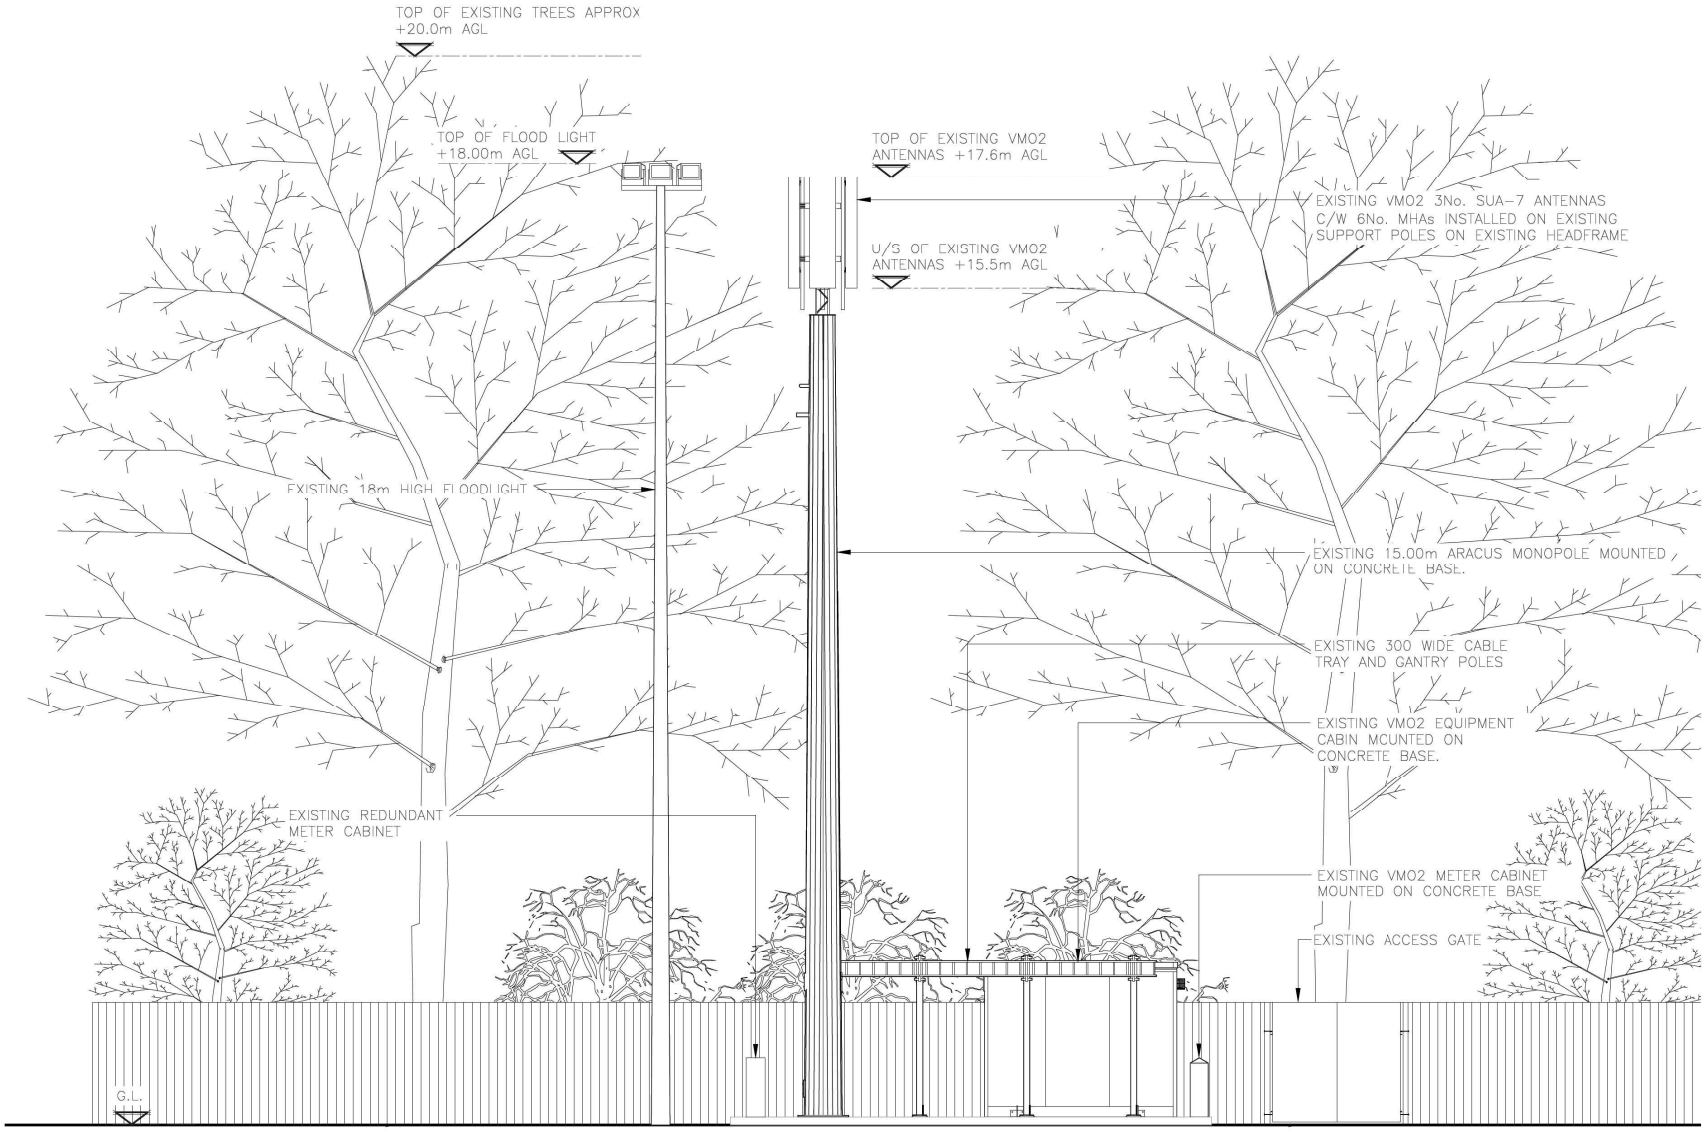


EXISTING SOUTH ELEVATION

(1:100)

5000 0 5000 10000

ORIGINAL SCALE AT A3 – 1:100

ALL DIMENSIONS IN MILLIMETRES

ALL DIMENSIONS ARE IN mm UNLESS NOTED OTHERWISE

N.G.R E: 536050 N: 325215

REV	MODIFICATION	BY	CH	DATE
B	ROAD NAME REVISED	EM	ULC	28.05.25
A	PLANNING ISSUE	JCCS	TC	24.02.25

united living connected

United Living Connected
4 Clearwater, Lingley Mere Business Park, Lingley Green Avenue,
Great Sankey, Warrington, WA5 3UZ
t. 44 (0)151 420 4128
www.unitedliving.co.uk

cornerstone

Cell Name	Opt.
HOLBEACH UNITED FC	–

Cell ID No

CSID	–	VF	–	VMO2
115422		31710		38049
Project No.	–	TM Cell ID	–	N/A
11542203		–		–

Site Address / Contact Details

LAND AT HOLBEACH UNITED FC
PARK ROAD
HOLBEACH
LINCOLNSHIRE
PE12 7PT

Drawing Title: EXISTING ELEVATION

Purpose of issue: PLANNING — Dwg Rev: A

Drawing Number: 300

Surveyed By:	Original Sheet Size:	Pack Issue:
PW	A3	E

Drawn:	Date:	Checked:	Date:
JCCS	24.02.25	TC	24.02.25