

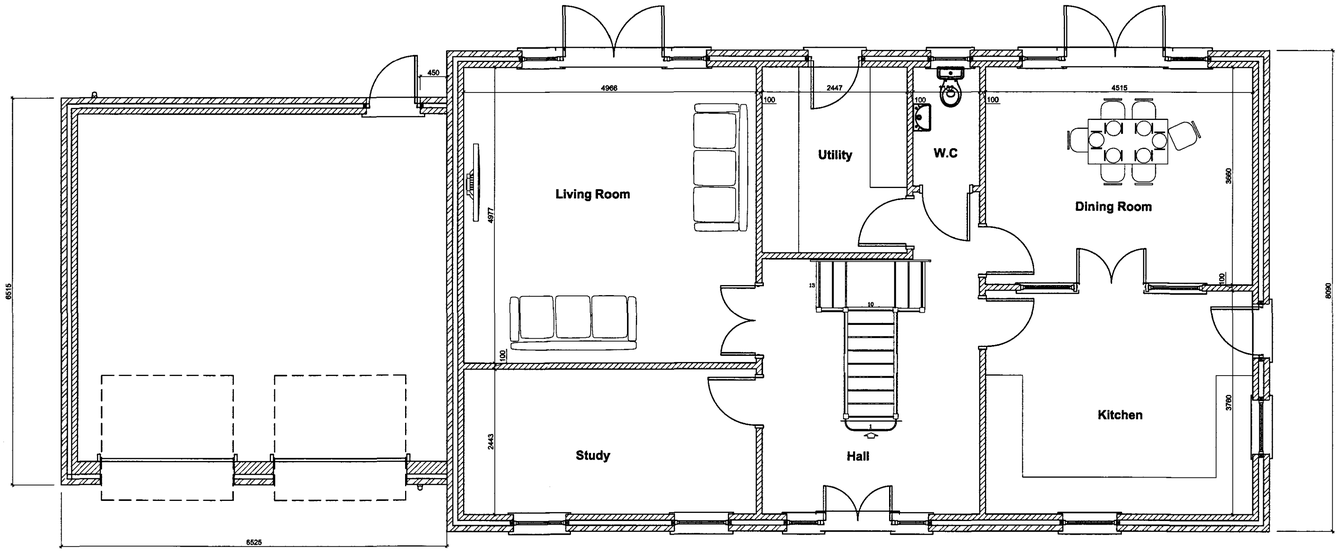


Proposed Grd Floor Plan
Scale 1:50

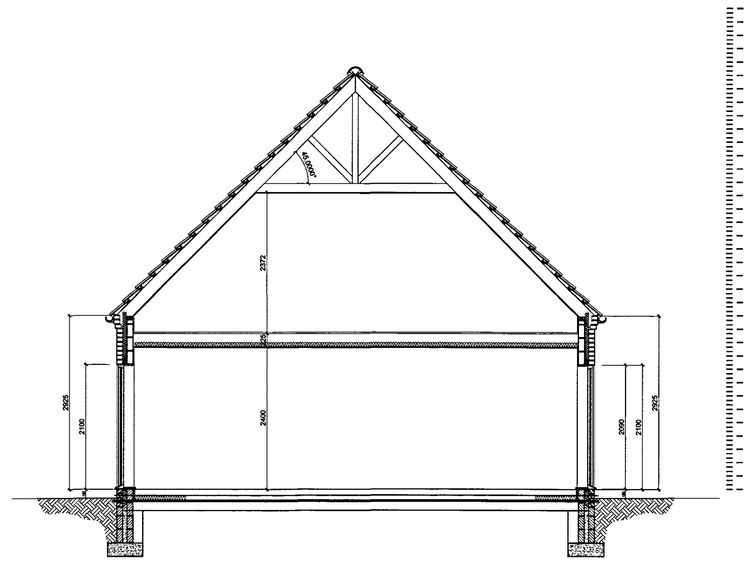

Section
Scale 1:50

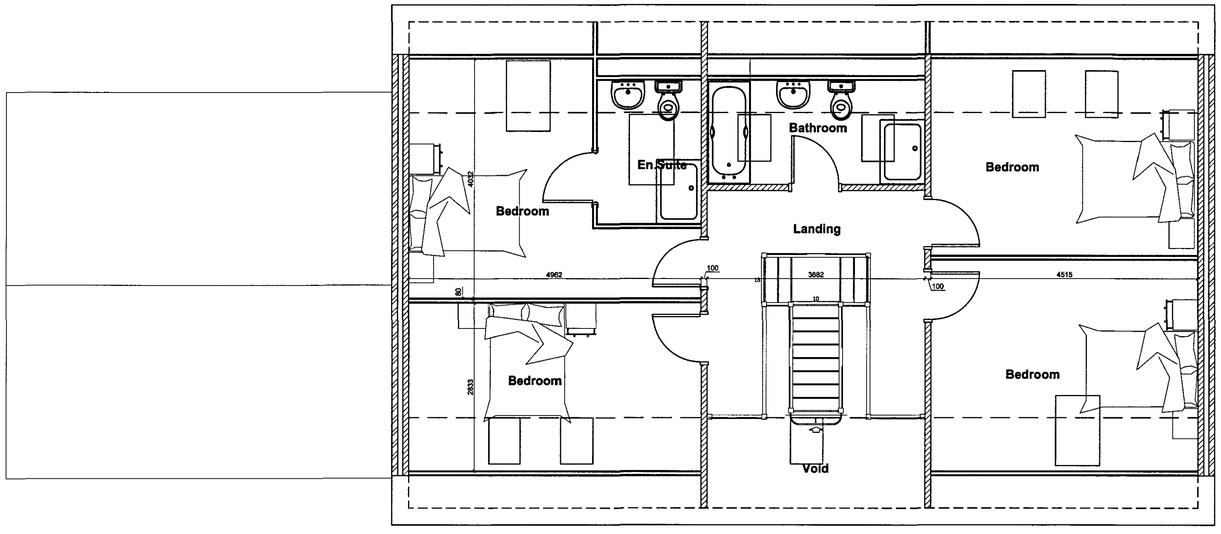

Proposed First Floor Plan
Scale 1:50

rev "E" - 30.03.07 - Amended to suit Clients comments

rev "D" - 21.03.07 - Garage added for Planning Application

rev "C" - 21.02.07 - Amended to suit Clients comments

rev "B" - 20.02.07 - Amended to suit the Planning Dept.

rev "A" - 07.02.07- Amended to suit Clients comments

GENERAL CONDITIONS
Contractors are resonsible for checking all dimensions on site when work commences and before ordering any materials.Any discrepancies should be brought to the attention of the Client for remedial action before commencing further.

All details shown are based on typical site conditions for that area, any abnormal conditions should be brought to the attention of the Client and Local Authority.

The notes shown are mainly to cover the requirements of Building Regulations and should not be treated as full specification.

No allowance has been made for any Structural Calculations,a "SAP" calculation, Soil Investigation or Flood Risk Assessment.If deemed necessary then these will be a chargeable extra.All steel beam sizes shown on drawing are all subject to confirmation from Structural Engineer.

All materials not specified to be of a standard suitable for the work proposed and be fit for purpose.All work to be in accordance with good building practise and all necessary BS codes for Workmanship on Building Sites.

10 APR 2007
0464/07

DETERMINED PLAN

Client :

D Brown Building Contractors Ltd
Haycroft Lane
Holbeach
PE12 8LB

Site :

Proposed Residential Development @ Fleet Street, Holbeach, PE12 7AF

remway design Ltd
2 Red Lion Street
Spalding
PE11 1SX
Tel / Fax: 01775 768 921
Mobile : 07815 112 058
e-mail: jason@remwaydesign.co.uk

Date : **march06** | Scale : **As Noted**

Drawing No:

rem 1222 - 08 "E"