



REAR ELEVATION (N)

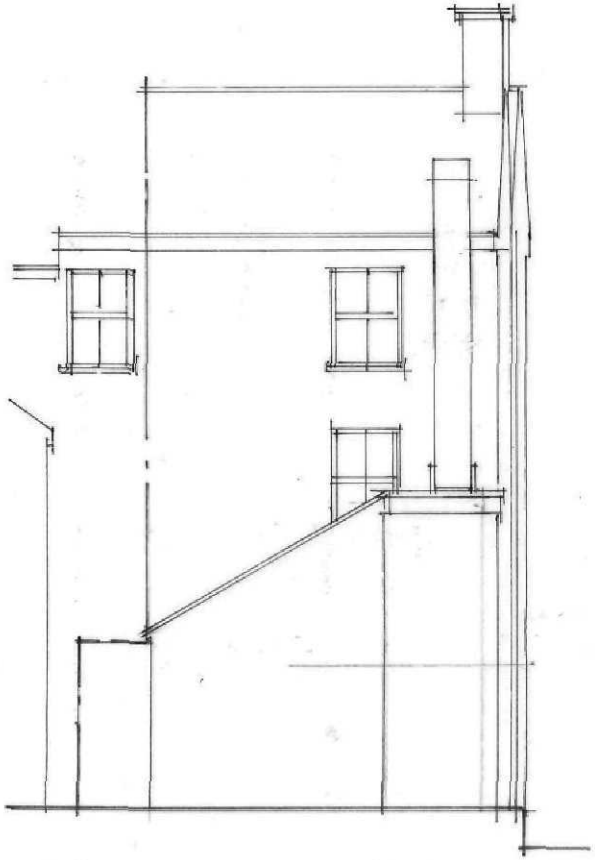

SIDE ELEVATION (E)
AT REAR

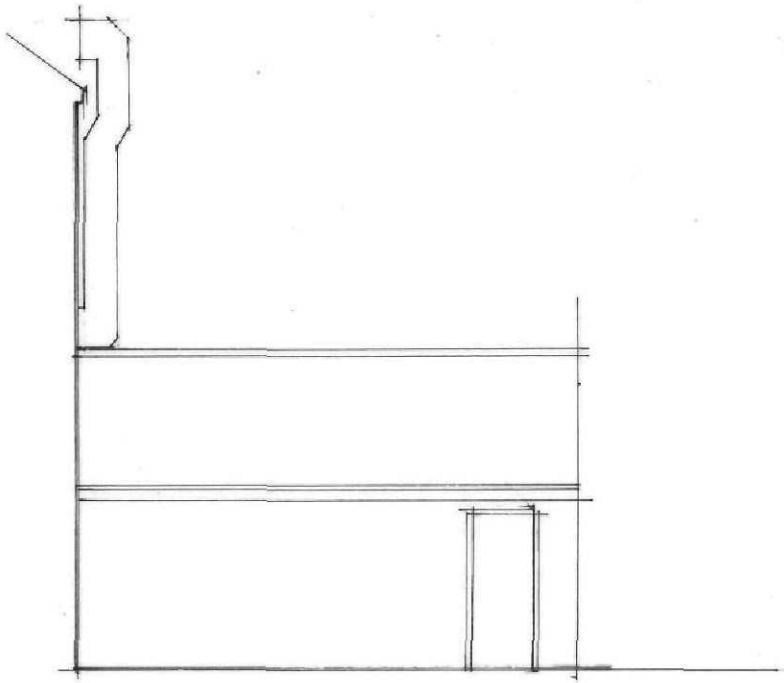

SIDE ELEVATION (E)
AT FRONT

17 High Street, Holbeach - As Existing

Elevations

Drg No 5006 / 23 Date June2015 Scale 1 : 100

B. Shemeld 264 Eastfield Rd Peterborough Cambs PE1 4BE Tel 01733 891771