

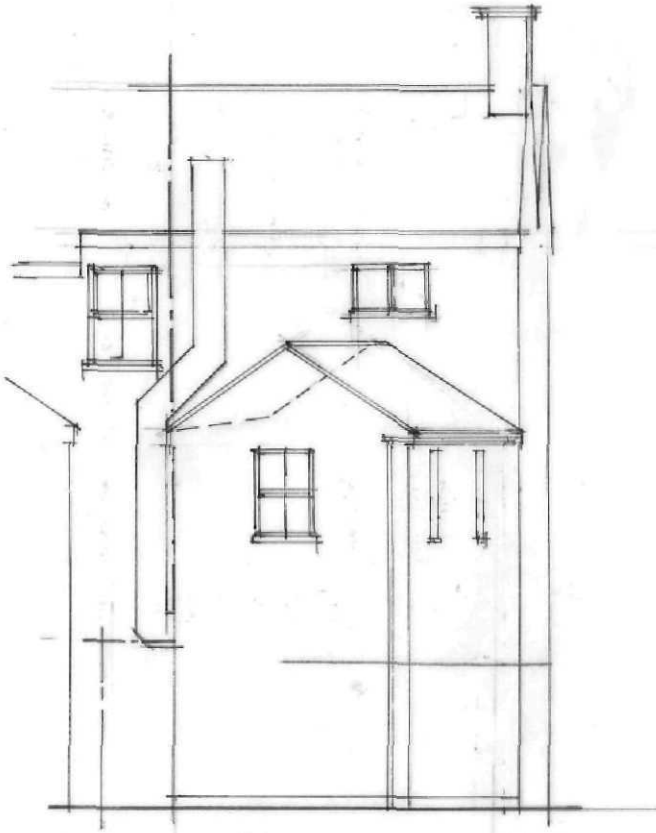


REAR ELEVATION (N)

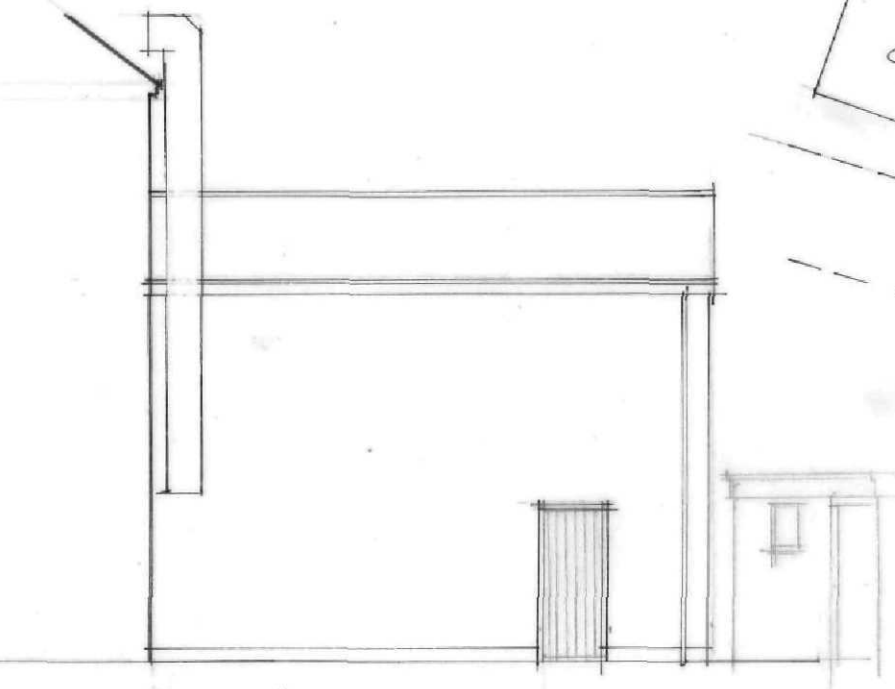

SIDE ELEVATION (E)

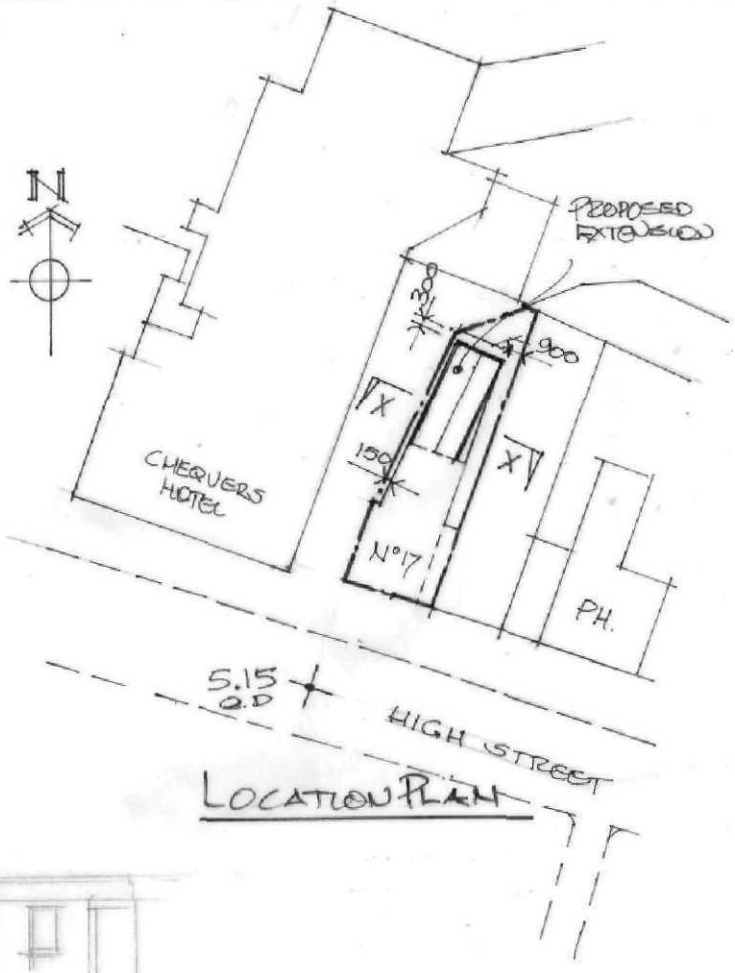

LOCATION PLAN

Proposed Extension & Alterations At 17 High Street, Holbeach

Elevations & Site Plan

Drg No 5006 / 5 Date May 2015 Scale 1 : 100

B. Sherneld 264 Eastfield Rd Peterborough Cambs PE1 4BE Tel 01733 891771 .