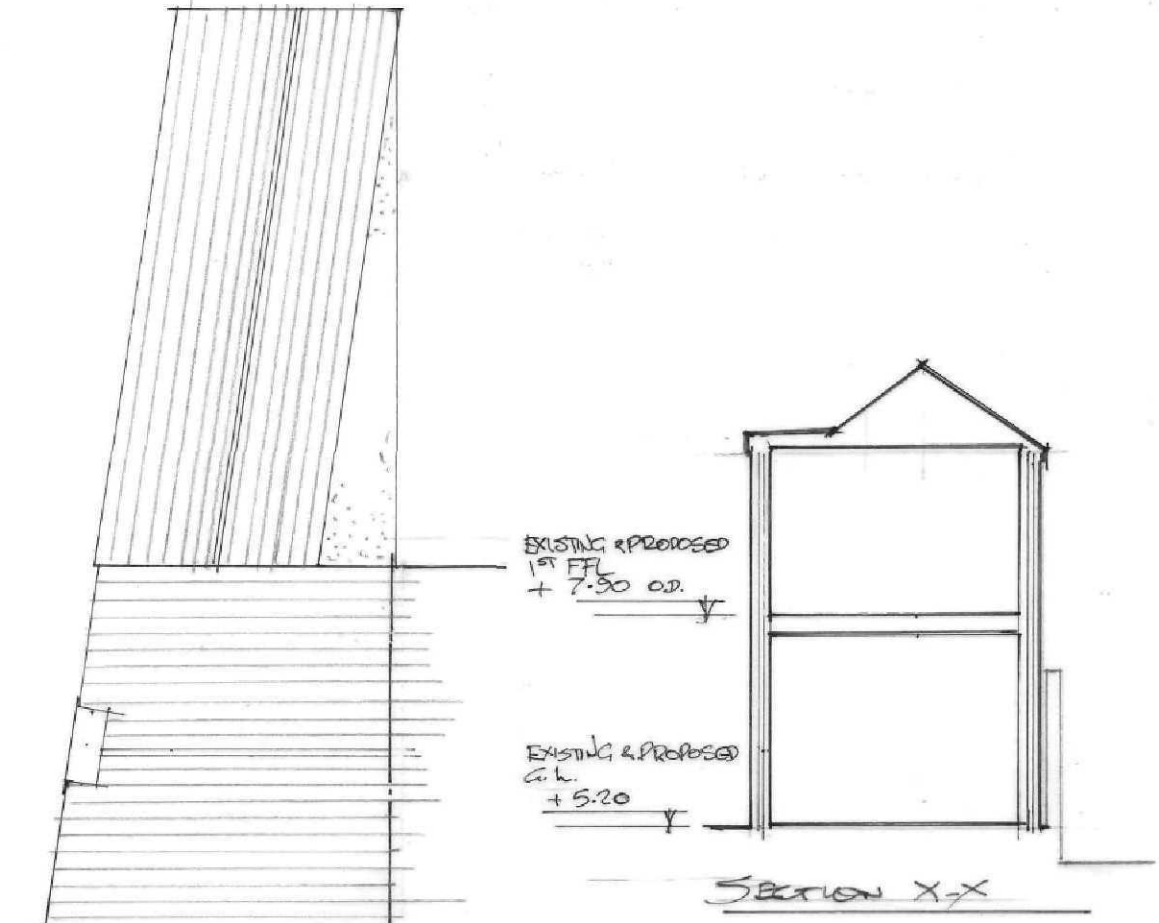


SECTION X-X

ROOF PLAN

Proposed Extension & Alterations At 17 High Street. Holbeach

Roof Plan & Section X - X

Drg. No.5006 / 6 *Date June 2015* *Scale 1 : 100*

B. Shemeld 264 Eastfield Rd, Peterborough. Cambs. PE1 4BE, Tel 01733 891771