
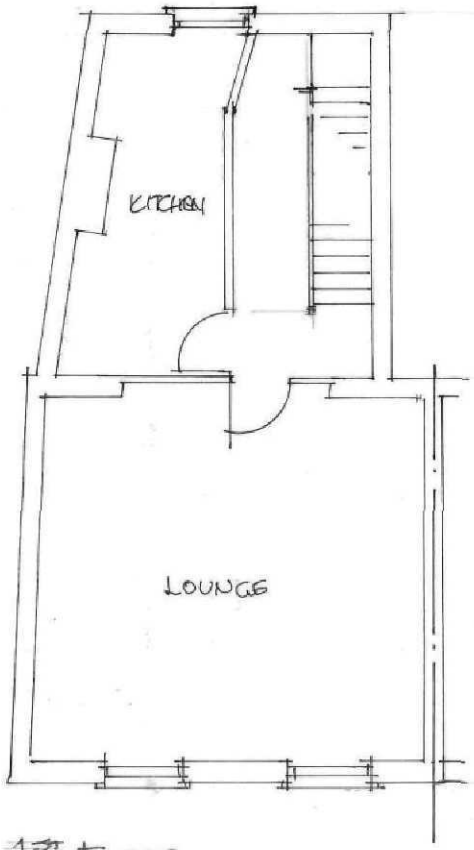


1ST FLOOR

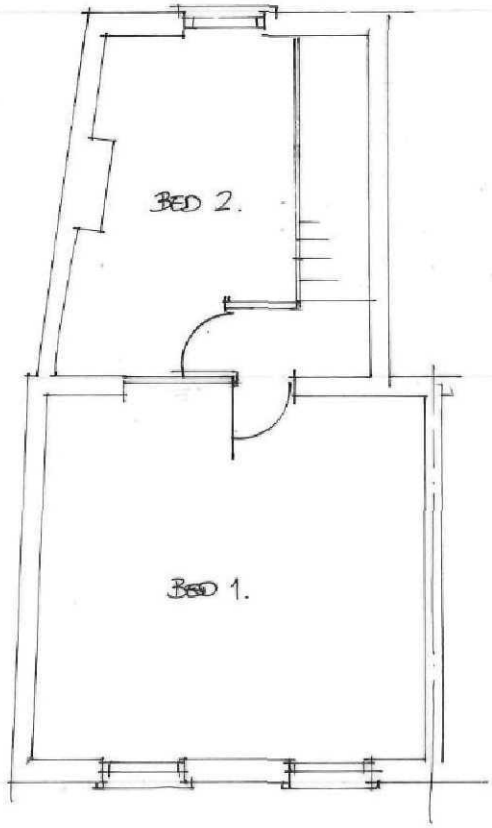

2ND FLOOR

17 High Street, Holbeach - As Existing

Floor Plans

Drg No 5006 / 21 *Date June2015* *Scale 1 : 100*

B. Shemeld 264 Eastfield Rd Peterborough Cambs PE1 4BE Tel 01733 891771