DO NOT SCALE - IF IN DOUBT...ASK!

APPROVAL




PROPOSED NORTH ELEVATION




PROPOSED SOUTH ELEVATION




EXISTING NORTH ELEVATION

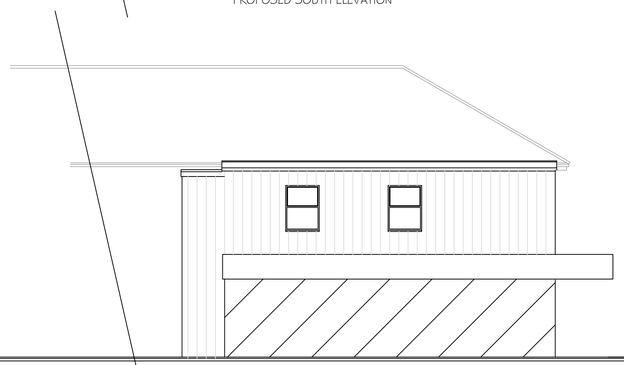


PROPOSED EAST ELEVATION

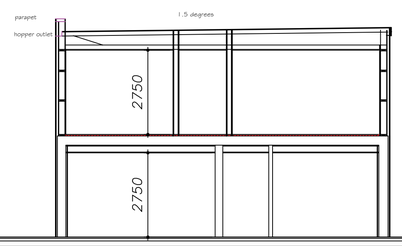

PROPOSED SECTION

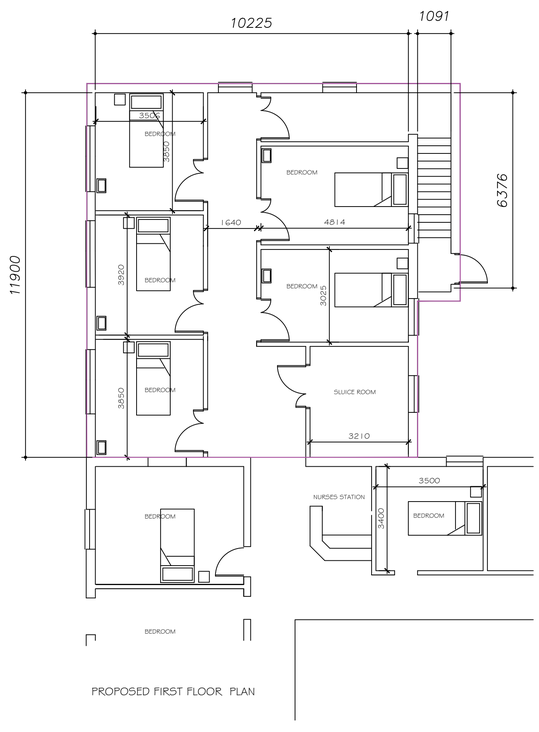

PROPOSED FIRST FLOOR PLAN

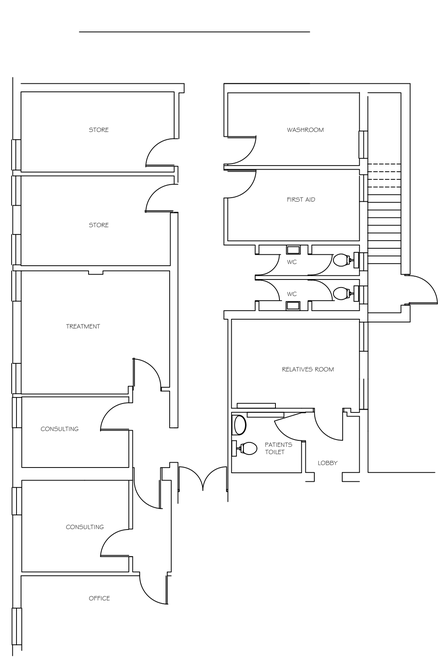

PROPOSED GROUND FLOOR PLAN

DC ARCHITECTURAL SERVICES LTD
ARCHITECTURAL AND PLANNING SERVICES
THE BARN, PARTNEY MILL, SPILSBY,LINCOLNSHIRE, PE23 4PE
TEL NO. 05601 500536; MOB. NO 07776227893
E-mail - dcarchitectural@btconnect.com

Client HOLBEACH AND ELLOE HOSPITAL

Project Conversion of existing rooms

copyright reserved ©

Drawing Title PLANS AS PROPOSED

Drawing number dc/434H/10

Scale 1 : 100 Drawn DB

Date MAACH 17 Checked

Revision