FRONT ELEVATION

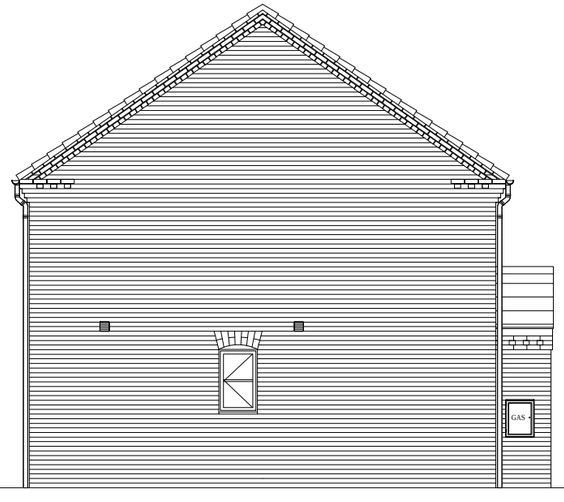

SIDE ELEVATION

REAR ELEVATION

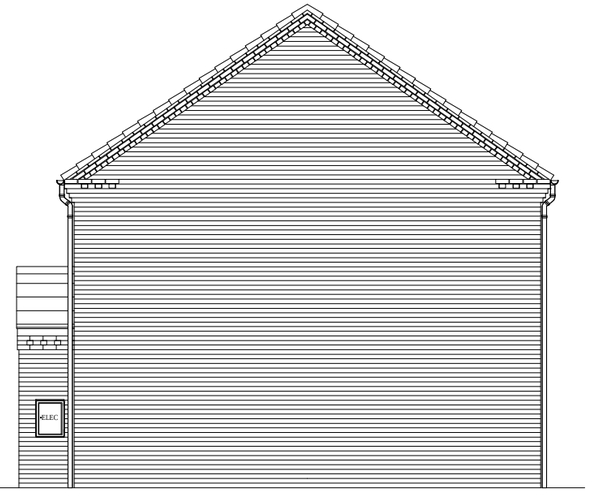

SIDE ELEVATION

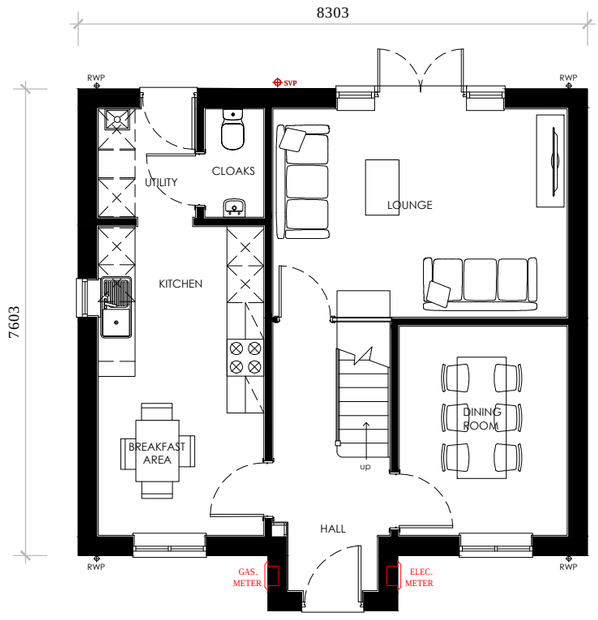

GROUND FLOOR

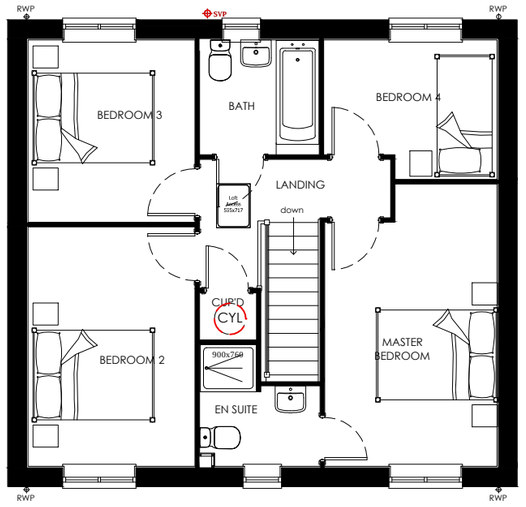

FIRST FLOOR

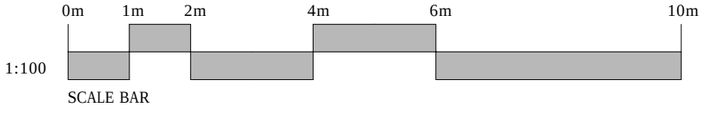

Rev.	Date	Description

ASHWOOD HOMES
1 Goodison Road, Lincs Gateway **Business Park, Spalding,** Lincs, PE12 6FY **T: 01406 490590**

PROJECT:
Proposed Residential Development at Penny Hill Road, Holbeach

HOUSE TYPE:
BRANSBY
(1174sq ft)

DRAWING:
DESIGN SHEET

SCALE: 1:100@A3 DRAWN: MII

DATE: 09.04.2018 REVISION: -

DRAWING No:
BBY-001