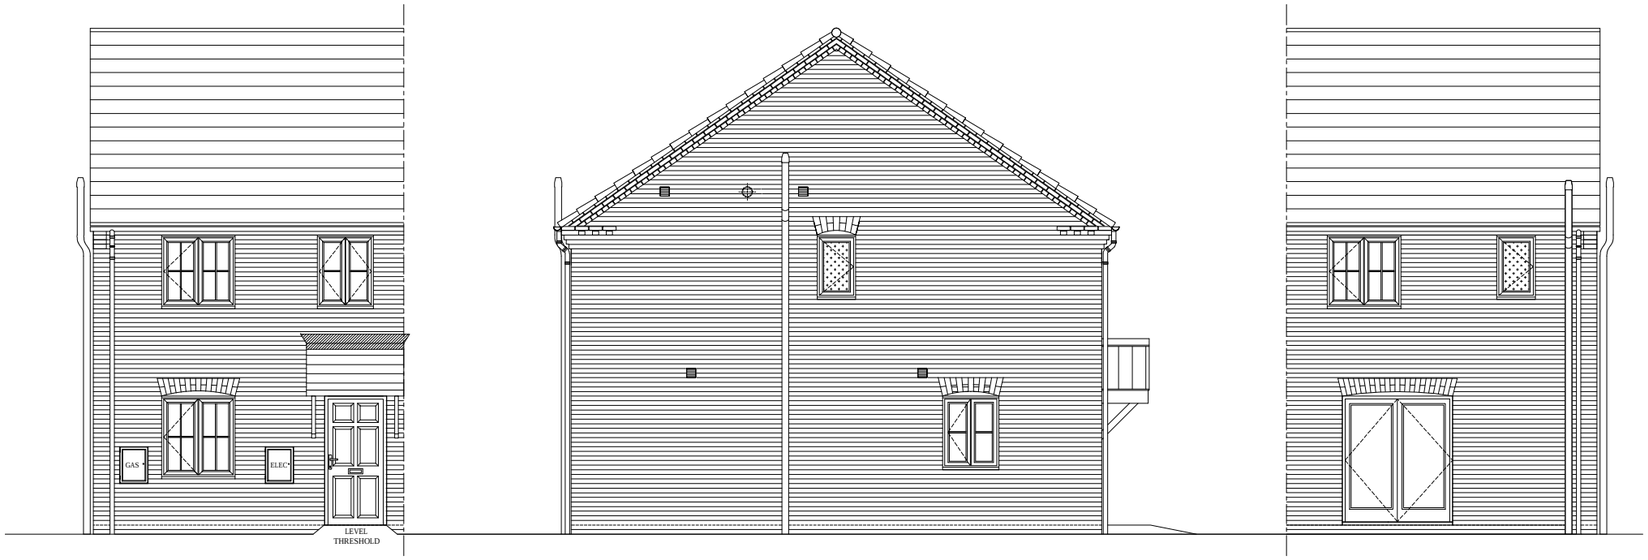

FRONT ELEVATION

SIDE ELEVATION

REAR ELEVATION

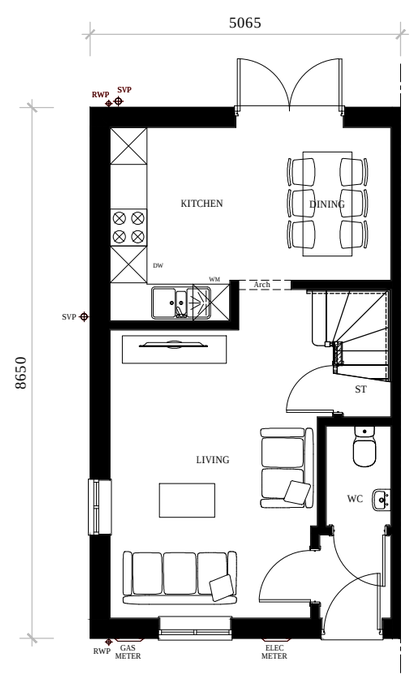

GROUND FLOOR

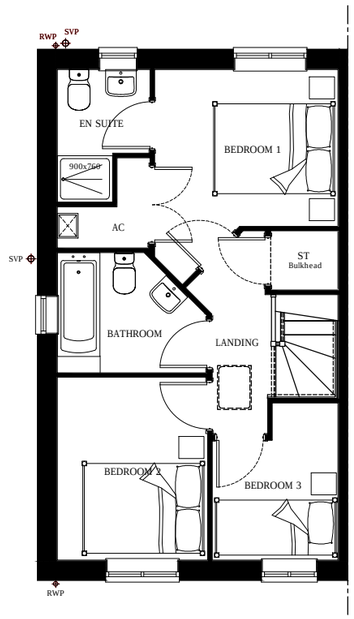

FIRST FLOOR

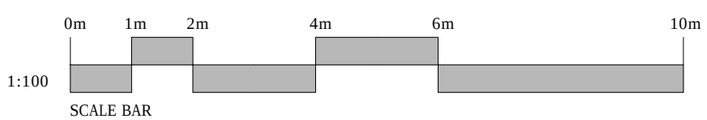

SCALE BAR

Rev.	Date	Description

ASHWOOD HOMES

1 Goodison Road, Lincs Gateway **Business Park, Spalding,** Lincs, PE12 6FY **T: 01406 490590**

PROJECT:

Proposed Residential Development at Penny Hill Road, Holbeach

HOUSE TYPE:

CLYDE (783sq ft)

DRAWING:

DESIGN SHEET

SCALE: 1:100@A3 DRAWN: MII

DATE: 09.04.2018 REVISION: -

DRAWING No: CLY-001