

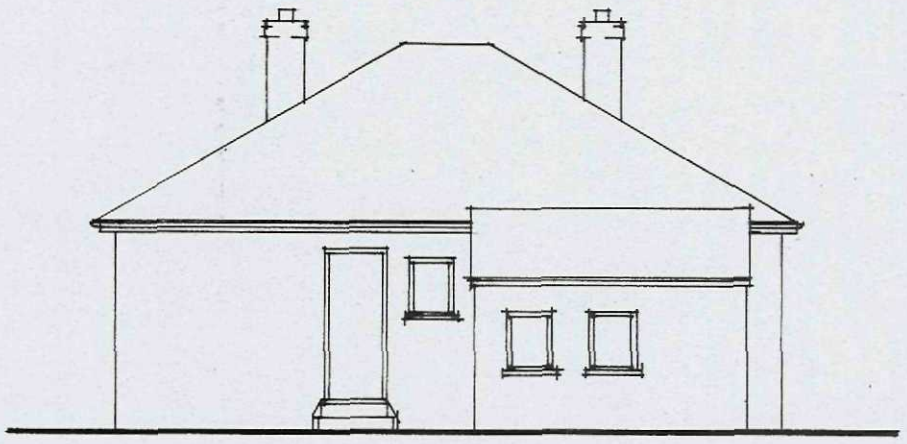



SOUTH ELEVATION

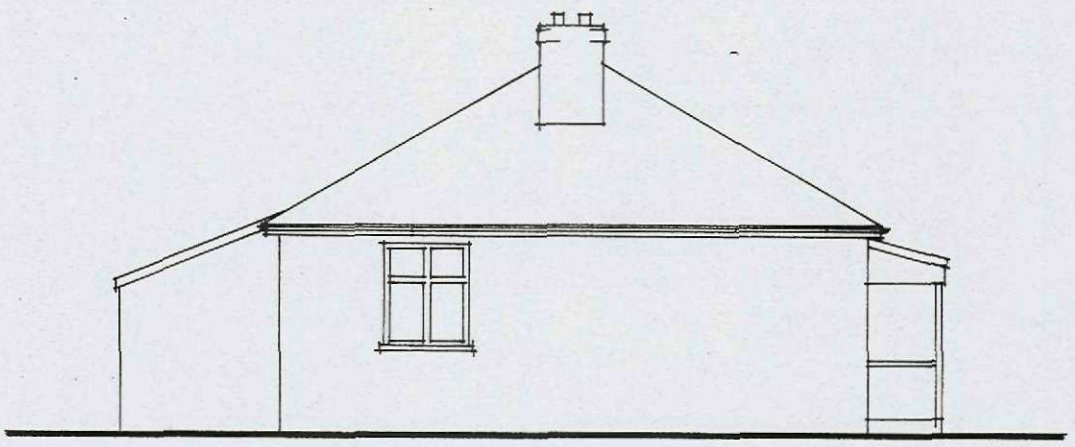


EAST ELEVATION

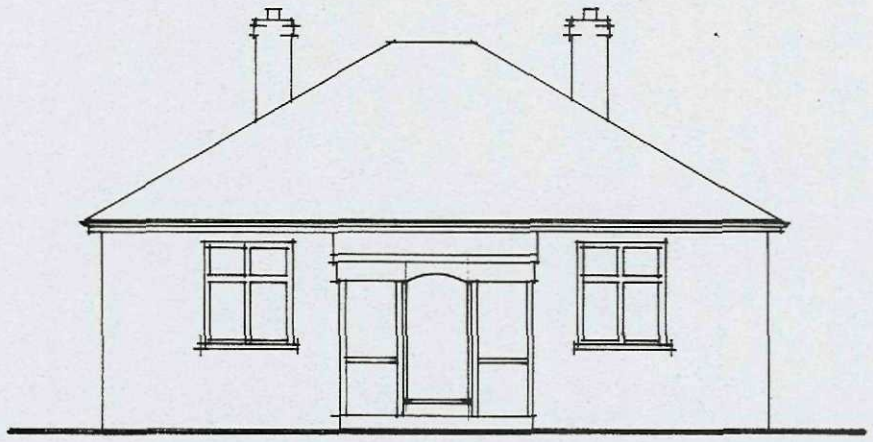

NORTH ELEVATION

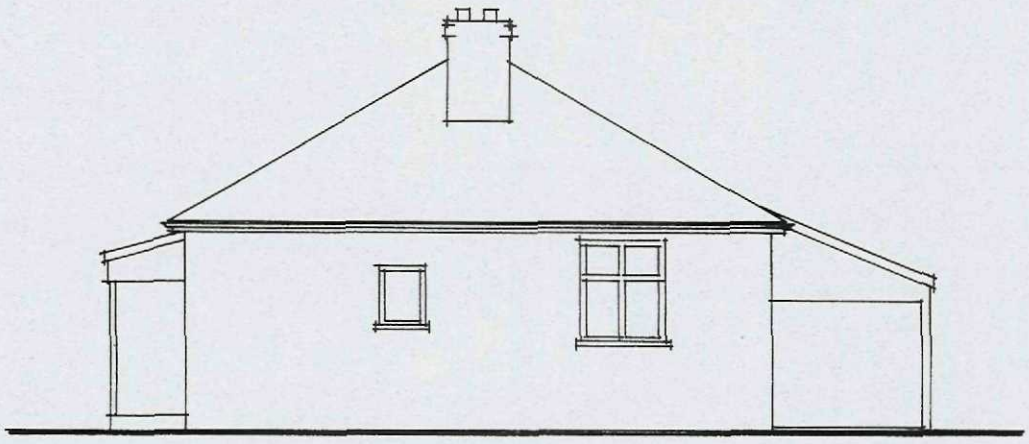

WEST ELEVATION.

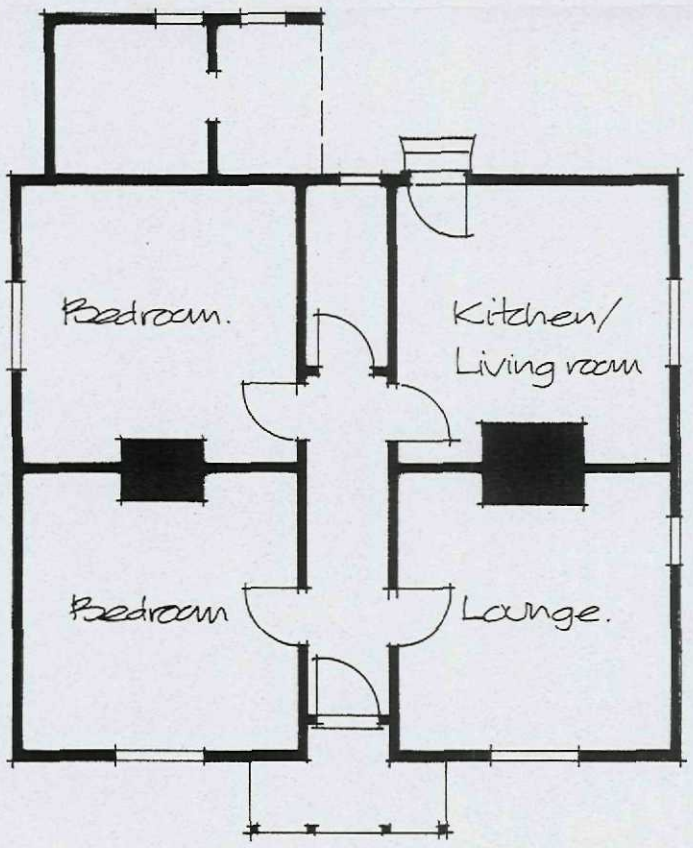

Project
PROPOSED REPLACEMENT OF EXISTING BUNGALOW, 'ALTBROOK' RAVENS BANK, HOLBEACH FEN, SPALDING.
PLAN & ELEVATIONS OF BUNGALOW AS EXISTING.

Client
MR & MRS G SEDMAN

ALAN HORNSBY
ARCHITECTURAL SERVICES
"Little Acre"
35 Peak Hill, Cowbit,
Spalding, Lincs. PE12 6AW
Tel. Holbeach (01406) 380591

Scale 1:100 Drg. no. 15/07/01
Date May 2015