


Do not scale directly from this drawing. All discrepancies are to be brought to the attention of the Practice.
The copyright to this drawing is owned by Trevor A Clay RIBA Ltd.

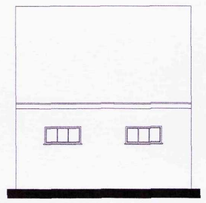


EXISTING SIDE ELEVATION
(south)

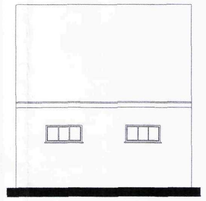


EXISTING SIDE ELEVATION
(north)

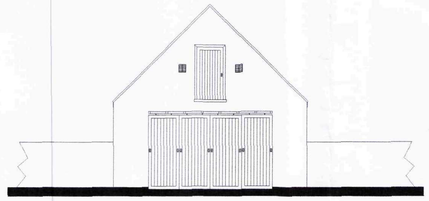


EXISTING FRONT ELEVATION
(east)

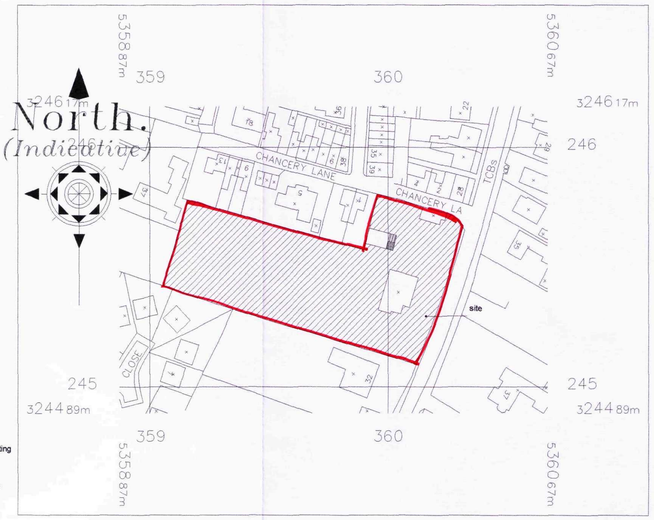

LOCATION PLAN 1:1250

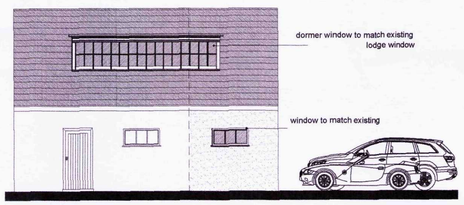


PROPOSED SIDE ELEVATION
(south)

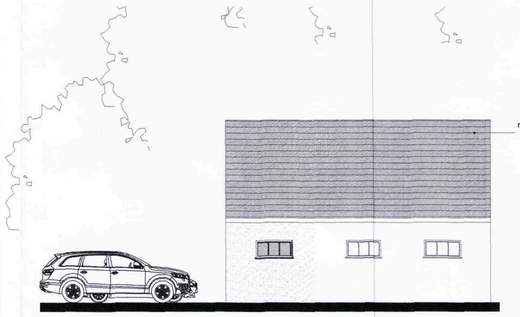


PROPOSED SIDE ELEVATION
(north)




PROPOSED ELEVATION (east)

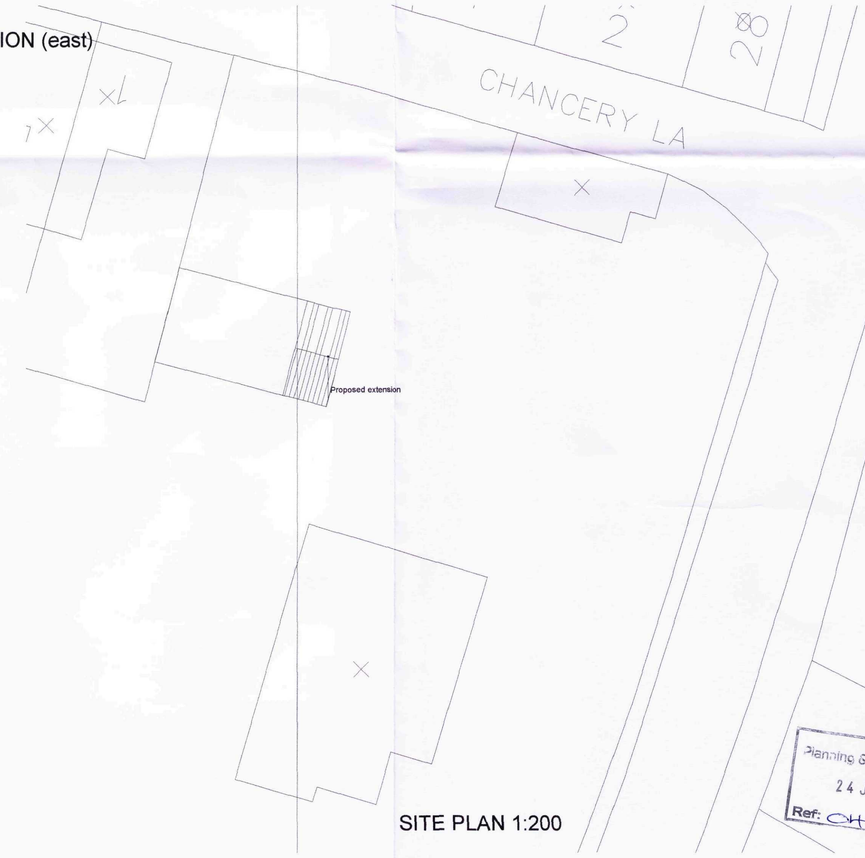

SITE PLAN 1:200

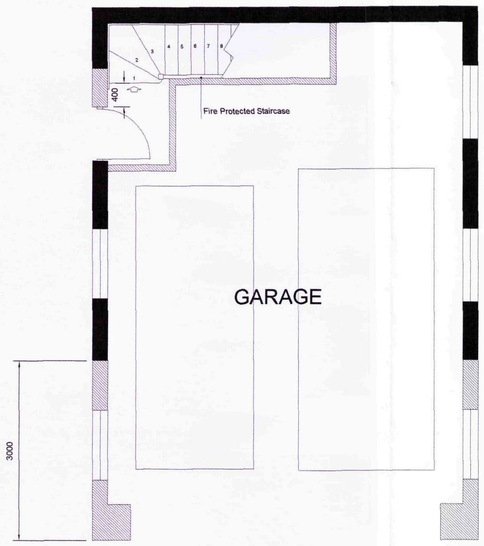

GROUND FLOOR PLAN

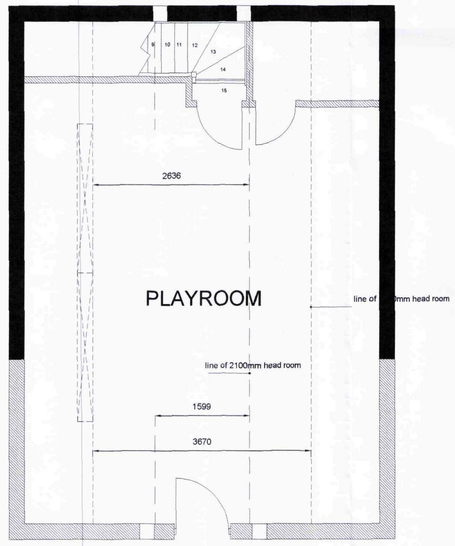

FIRST FLOOR PLAN

SHDC
Planning & Development
24 JUN 2011
Ref: CH/82/11

Revision	Date	Drawn	Description

Client	Mr & Mr N Pogson
Project	Alterations to existing garage @ Serpentine House, Barrington Gate, Holbeach.
Drawing	Planning Drawing

Scale 1:50....1:100....1:200....1:1250 Drawn AWM Date 22/06/2011

Drawing No. 11/278/PA/001

Trevor A Clay RIBA Ltd, 14 Old Fendike Road, Weston Hills, Spalding, Lincs. PE126DD
01406 380027 07778 597975 trevor@tacarchitects.co.uk www.tacarchitects.co.uk