
Scale Bar 1:100

0 5m 10m

2m 4m 6m 8m

Note: Do not scale. Only use figured dimensions.
All discrepancies to be notified to this office.

Rev	Description	Dr	Date
01	Updated in line with LCC comments	CS	17 May 2024

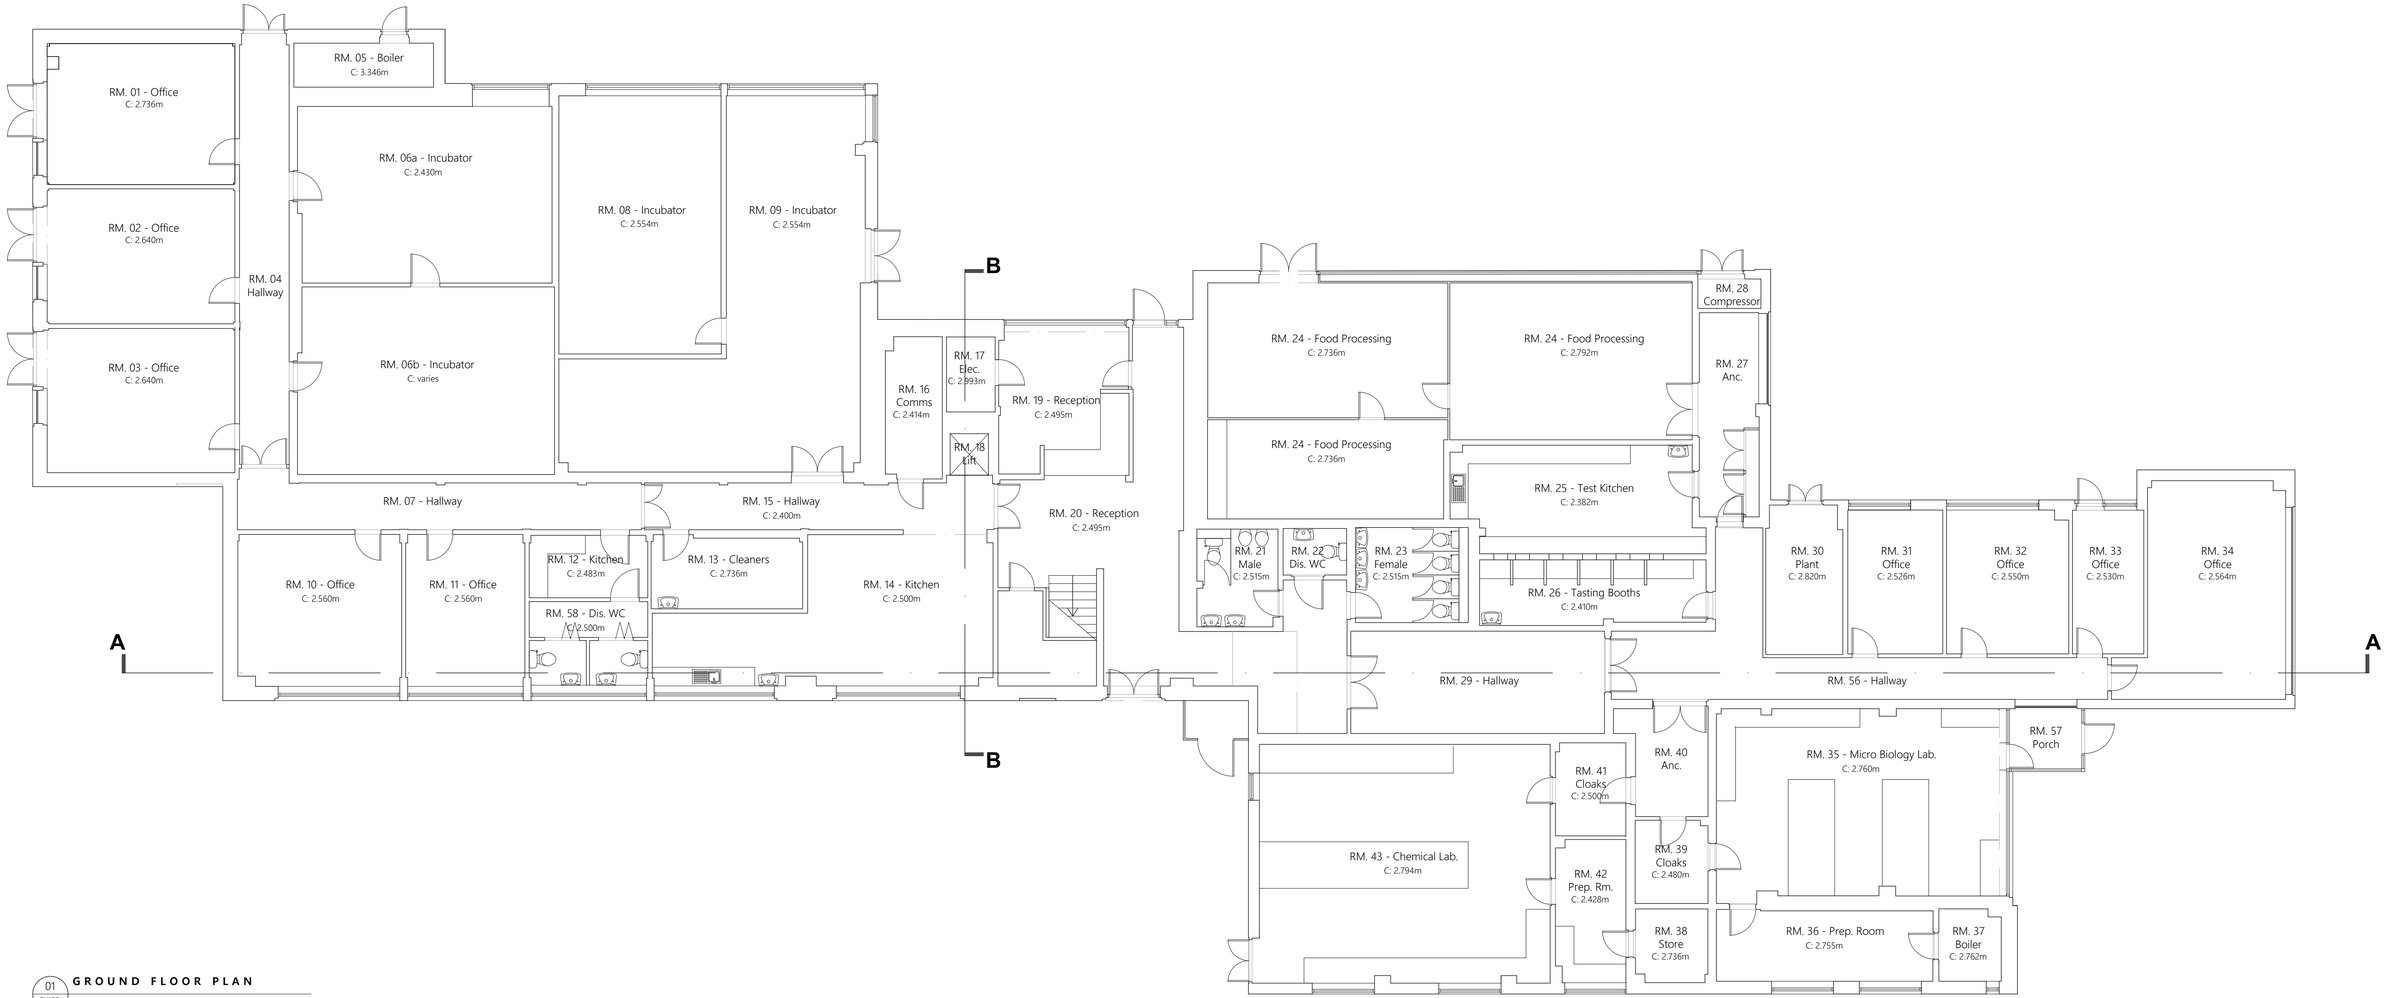

01 EX100 **GROUND FLOOR PLAN**

1:100

Schedule of Areas:
Ground Floor: 1,169m² / 12,583 sq.ft
First Floor: 243m² / 2,615 sq.ft
Total Gross Internal Floor Area: 1,412m² / 15,198 sq.ft

Note:
Existing Survey information is taken from Commercial Measured Surveys Ltd drawings and information. Contact details for any queries in relation to existing survey information are listed below:
E: info@measuredsurveys.co.uk
T: 0333 433 0925

N

STATUS EXISTING

EVANS McDOWALL ARCHITECTS
E21 Sparkhouse Studios, Rope Walk, Lincoln, LN6 7DQ
Tel: 01522 837280
Email: mail@emcdarchitects.com

Copyright Reserved

CLIENT BRITCON

PROJECT
Minerva House Refurbishment for Lincolnshire County Council

TITLE
Ground Floor Plan

DRAWN BY	CHECKED BY	DATE
AM	EMA	Dec 2023

SCALE	PROJECT NUMBER
1:100 @ A1	2321

DRAWING NUMBER	REV
EX100	01