
Scale Bar 1:100

0 5m 10m

2m 4m 6m 8m

Note: Do not scale. Only use figured dimensions.
All discrepancies to be notified to this office.

Rev	Description	Dr	Date

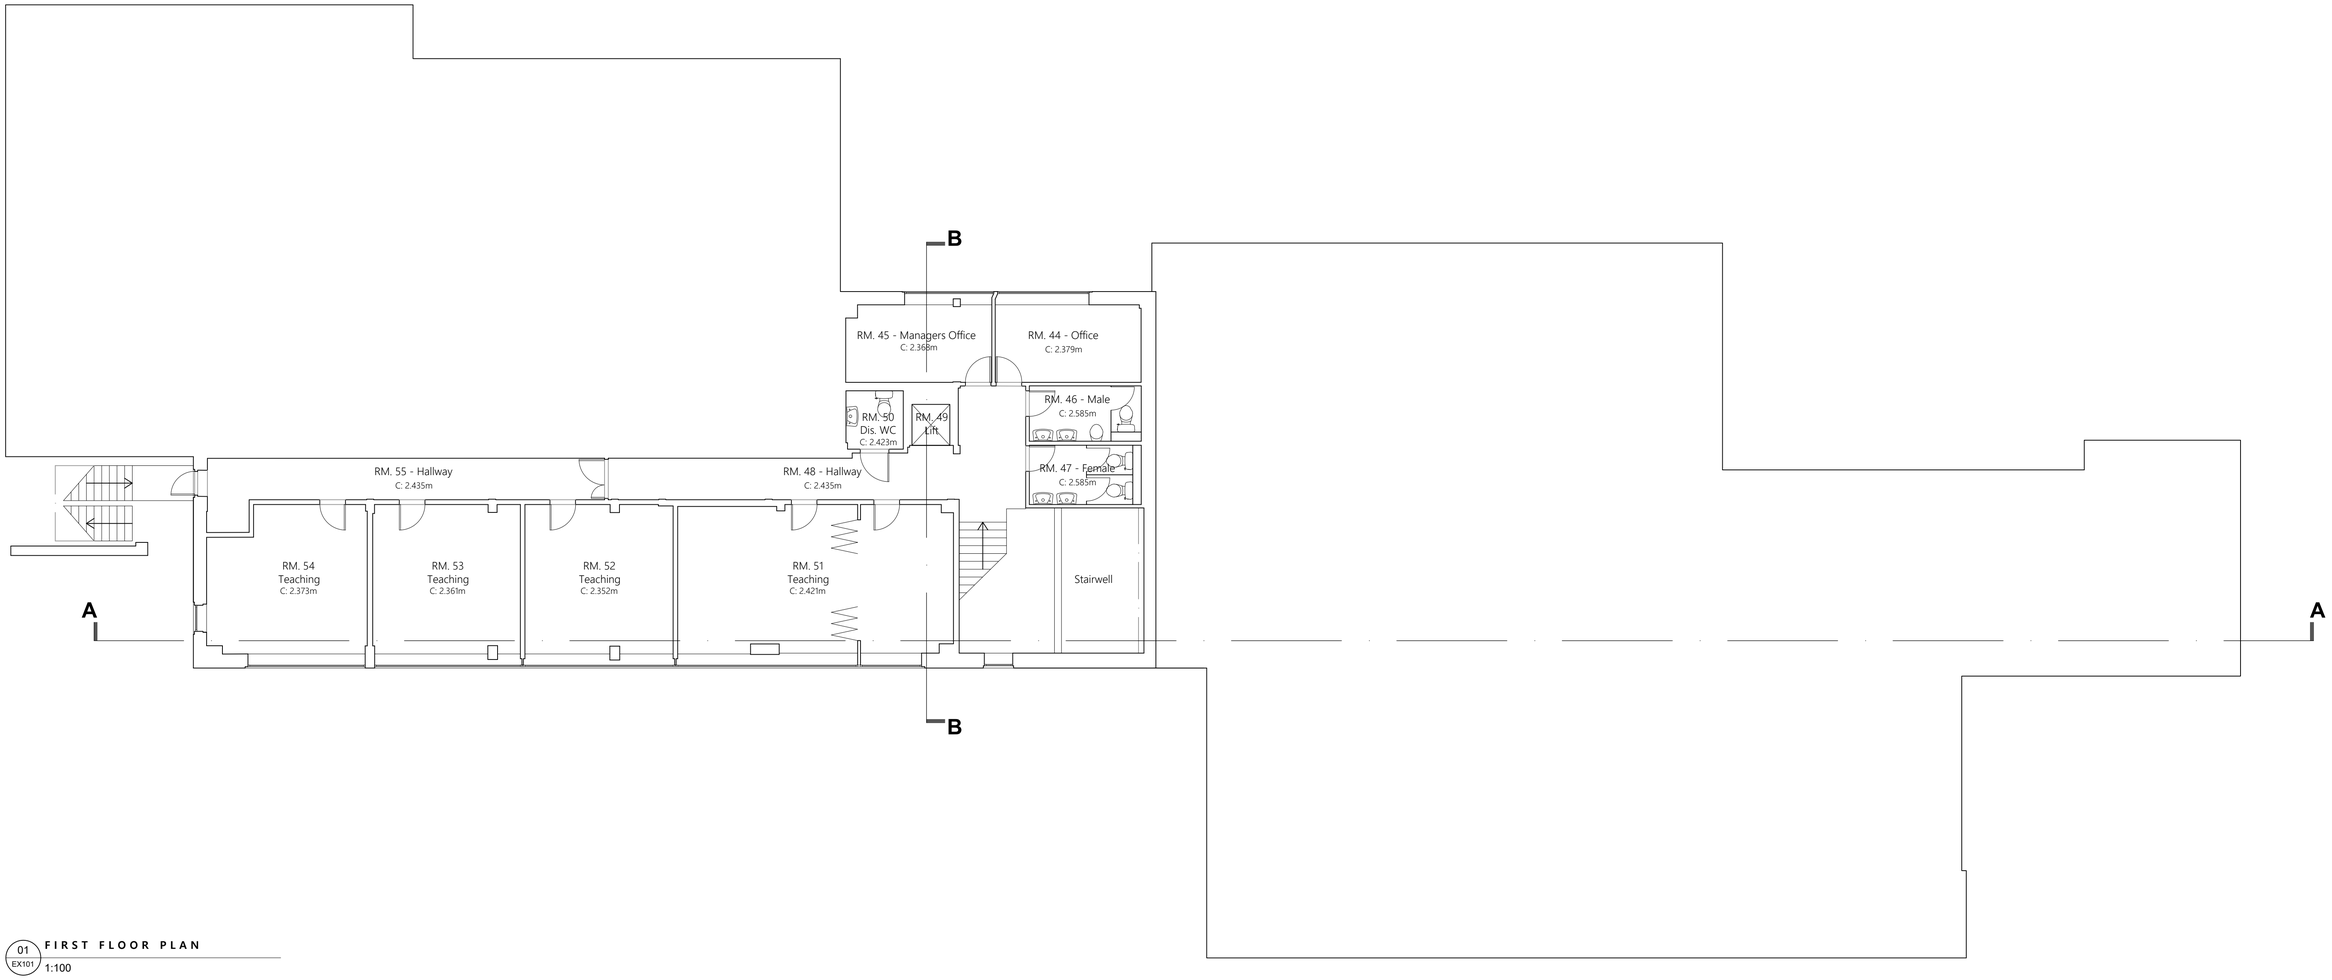

01 EX101 FIRST FLOOR PLAN

1:100

Schedule of Areas:
Ground Floor: 1,169m² / 12,583 sq.ft
First Floor: 243m² / 2,615 sq.ft
Total Gross Internal Floor Area: 1,412m² / 15,198 sq.ft

Note:
Existing Survey information is taken from Commercial Measured Surveys Ltd drawings and information. Contact details for any queries in relation to existing survey information are listed below:
E: info@measuredsurveys.co.uk
T: 0333 433 0925

N

STATUS EXISTING

EVANS McDOWALL
ARCHITECTS
E21 Sparkhouse Studios, Rope Walk, Lincoln, LN6 7DQ
Tel: 01522 837280
Email: mail@emcdarchitects.com

Copyright Reserved

CLIENT

BRITCON

PROJECT
Minerva House Refurbishment for Lincolnshire County Council

TITLE
First Floor Plan

DRAWN BY	CHECKED BY	DATE
AM	EMA	Dec 2023

SCALE	PROJECT NUMBER
1:100 @ A1	2321

DRAWING NUMBER	REV
EX101	00