
Scale Bar 1:100

0 5m 10m

2m 4m 6m 8m


Note: Do not scale. Only use figured dimensions.
All discrepancies to be notified to this office.

Rev	Description	Dr	Date
01	Updated in line with LCC comments	CS	17 May 2024

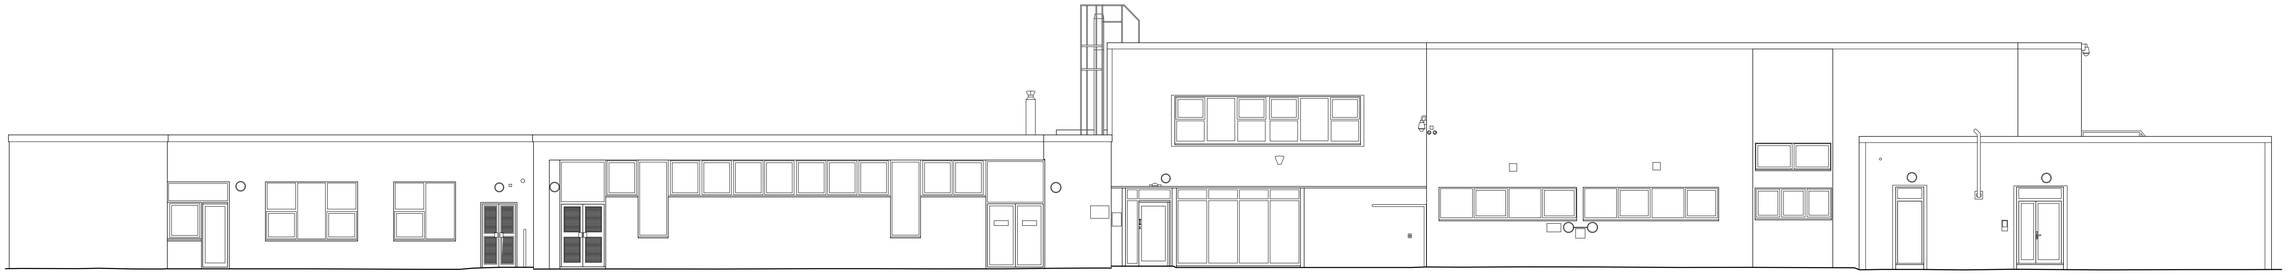


Datum: 2.00m.

01 EX200 **NORTH ELEVATION**
1:100

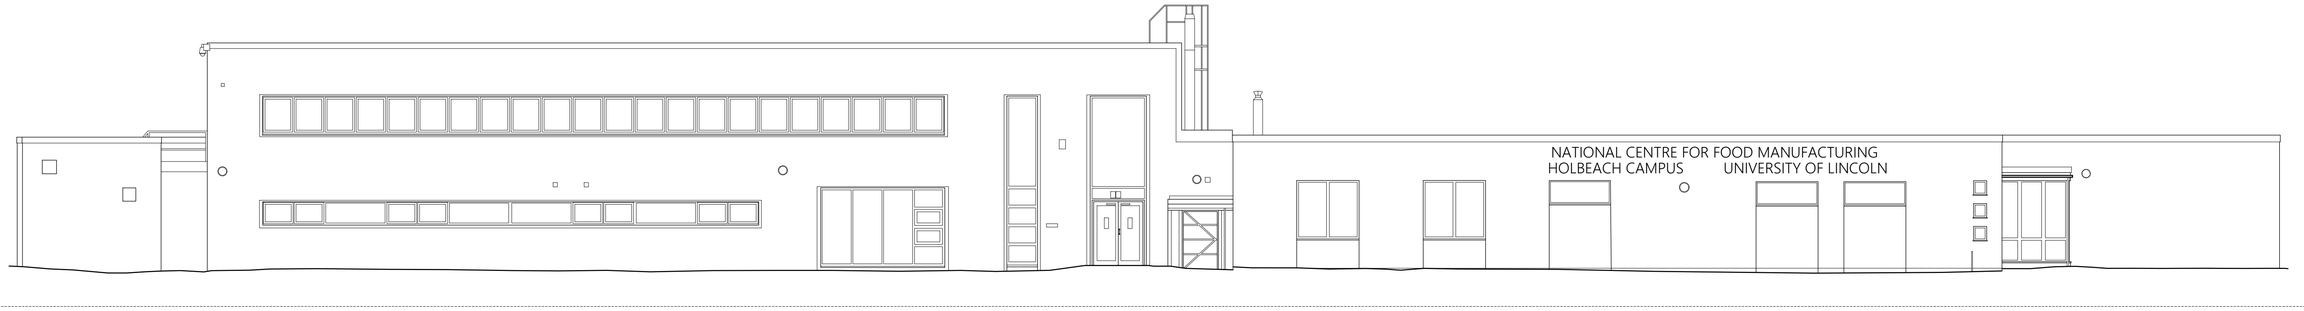


n: 2.00m.

02 EX200 **SOUTH ELEVATION**
1:100

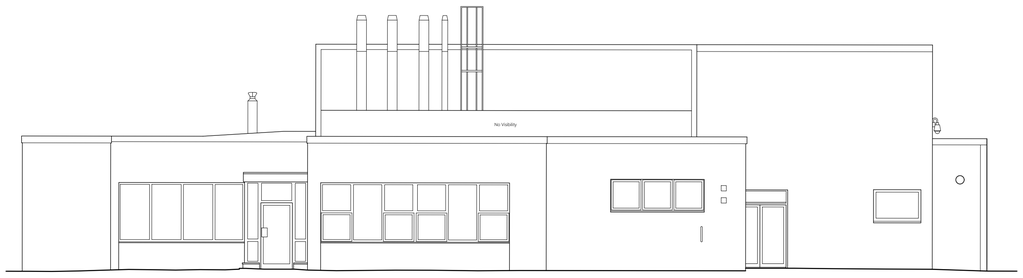

Datum: 2.00m.

03 EX200 **EAST ELEVATION**
1:100

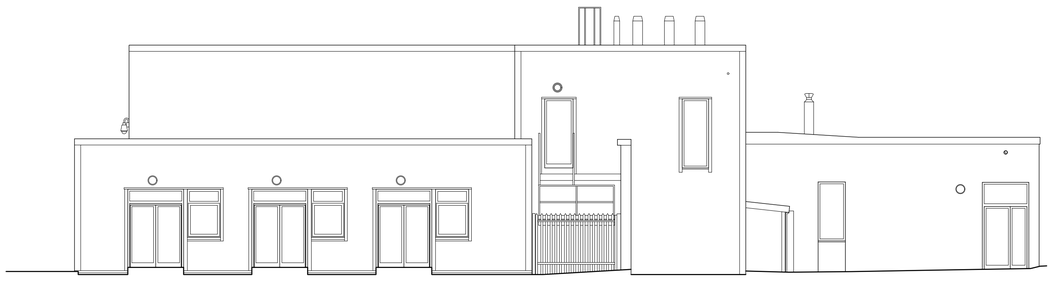

Datum: 2.00m.

04 EX200 **WEST ELEVATION**
1:100

Note:
Existing Survey information is taken from Commercial Measured Surveys Ltd drawings and information. Contact details for any queries in relation to existing survey information are listed below:
E: info@measuredsurveys.co.uk
T: 0333 433 0925

STATUS EXISTING

EVANS McDOWALL
ARCHITECTS

E21 Sparkhouse Studios, Rope Walk, Lincoln, LN6 7DQ
Tel: 01522 837280
Email: mail@emcdarchitects.com

Copyright Reserved

CLIENT

BRITCON

PROJECT
Minerva House Refurbishment for Lincolnshire County Council

TITLE
Elevations

DRAWN BY	CHECKED BY	DATE
AM	EMA	Dec 2023

SCALE	PROJECT NUMBER
1:100 @ A1	2321

DRAWING NUMBER	REV
EX200	01