
Scale Bar 1:200

0 10m 20m

4m 8m 12m 16m

Note: Do not scale. Only use figured dimensions. All discrepancies to be notified to this office.

Rev	Description	Dr	Date
01	Path to Science lab added	ajme	12 Jan 24
02	Blue line extended to east. Muster Point added	ajme	19 Jan 24
03	Proposed car parking added	ajme	12 Mar 24
04	Amendments to car parking	ajme	18 Mar 24
05	Overflow car park added	ajme	21 Mar 24
06	Colour references added. cycle storage increased.	ajme	26 Mar 24
07	Updates to play areas from meeting notes dated 16 April 2024	ajme	18 April 24

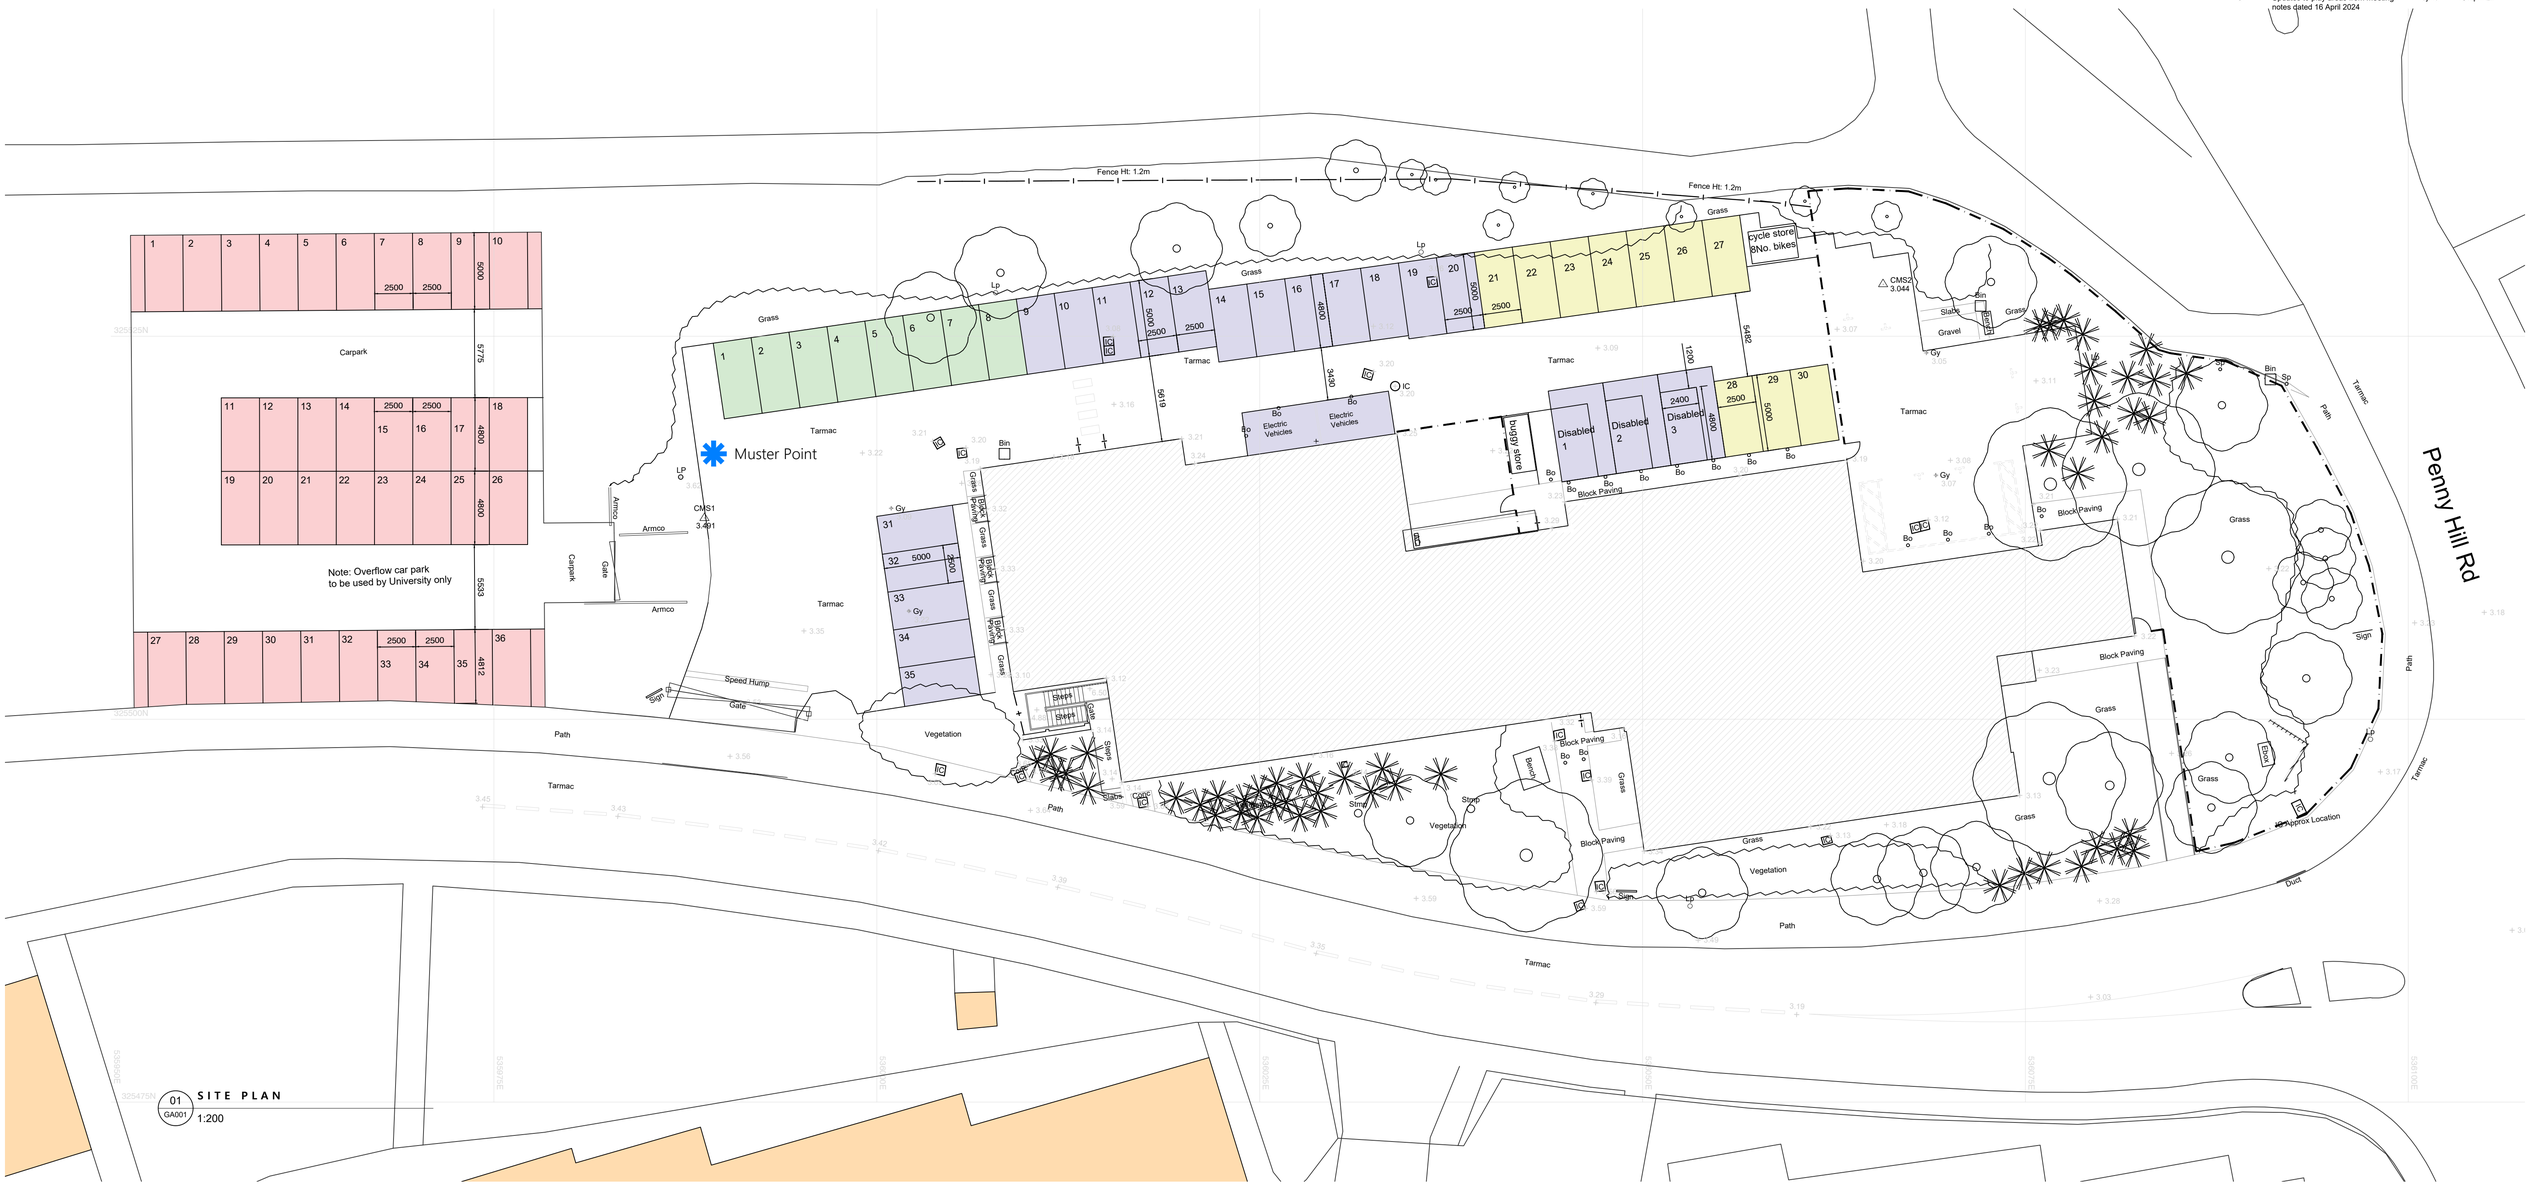

01 GA001 SITE PLAN 1:200

KEY:

See drawing GA002 for further details of external works.
Note: There will be no need to amend external drainage or surface water drainage in association with the proposed works.

CAR PARK LEGEND:

- Green - 8 x staff spaces for Children's Centre
- Yellow - 10 x staff spaces for Early Years
- Red - 36 spaces for University Use
- Purple - 22 visitor spaces (inc 3 x disabled, 2 x existing EV bays)

Note:
Existing Survey information is taken from Commercial Measured Surveys Ltd drawings and information. Contact details for any queries in relation to existing survey information are listed below:
E: info@measuredsurveys.co.uk
T: 0333 433 0925

N

STATUS STAGE 3

EVANS McDOWALL
ARCHITECTS
E21 Sparkhouse Studios, Rope Walk, Lincoln, LN6 7DQ
Tel: 01522 837280
Email: mail@emcdarchitects.com

Copyright Reserved

CLIENT BRITCON

PROJECT
Minerva House Refurbishment for Lincolnshire County Council

TITLE
Proposed Site Layout

DRAWN BY	CHECKED BY	DATE
ajme	EMA	Dec 2023

SCALE	PROJECT NUMBER
1:200 @ A1	2321

DRAWING NUMBER	REV
GA001	07