

PROPOSED ALTERATION TO EXISTING DWELLING
75 WIGNALS GATE, HOLBEACH, SPALDING, LINCOLNSHIRE

EXISTING GROUND FLOOR PLAN

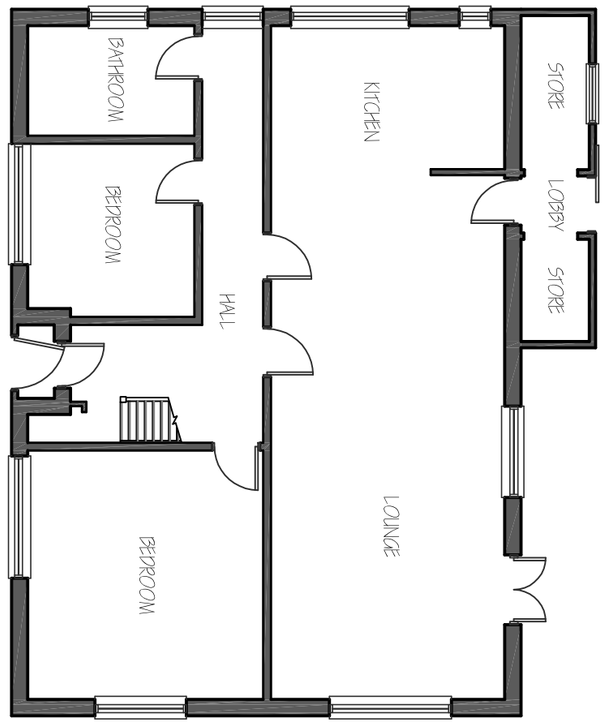

EXISTING FIRST FLOOR PLAN

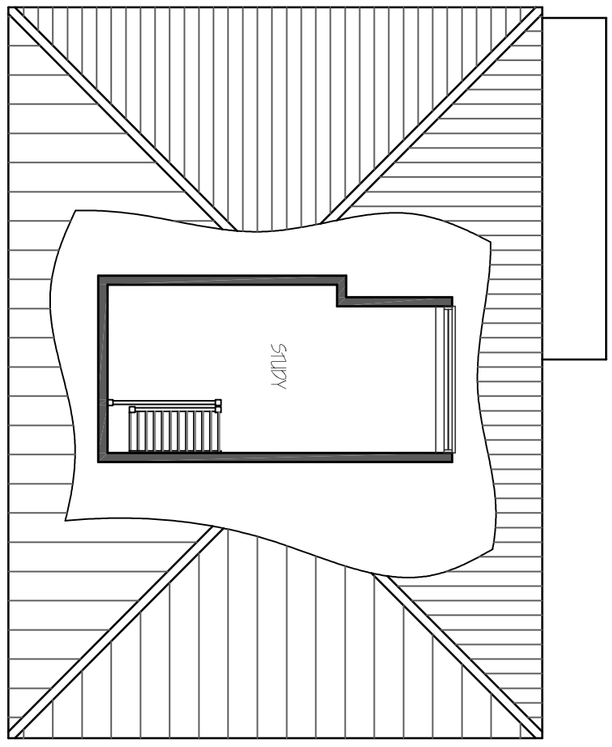

Scale Bar 1:100

0 1m 2m 3m 4m 5m 10m

REV	DATE	DESCRIPTION

DO NOT SCALE this drawing. Use figured dimensions ONLY.
This drawing is the copyright of distinct DESIGNS UK Ltd. Any discrepancies between this drawing and other information shall be reported to the Architect or Project Administrator.
MODIFICATIONS to be made soley on ORIGINAL DIGITAL MEDIA.

PROJECT No	DRAWING No	REVISION
22/968	(GA)1010	-

DRAWN : SJL	CHK'D : SJL	SCALE : 1:100@A1	ORIGIN: 27.04.22

STATUS : **PRELIMIMARY**

CLIENT
MR. & MRS. P. KEELER

PROJECT
PROPOSED ALTERATIONS TO EXISTING DWELLING

TITLE
EXISTING FLOOR PLANS

distinct DESIGNS UK Ltd

Construction should ONLY proceed from drawings issued under CONSTRUCTION STATUS unless prior written consent is given. Should any site personnel, or those employed to carry out works on their behalf, chose alternative materials, components or specifications, or revise any figured setting out dimensions to those specified on distinct DESIGNS UK Ltd drawings, without reference and agreement with distinct DESIGNS UK Ltd, then they do so entirely at their own risk.