




Existing Floor Plan
Scale 1:50

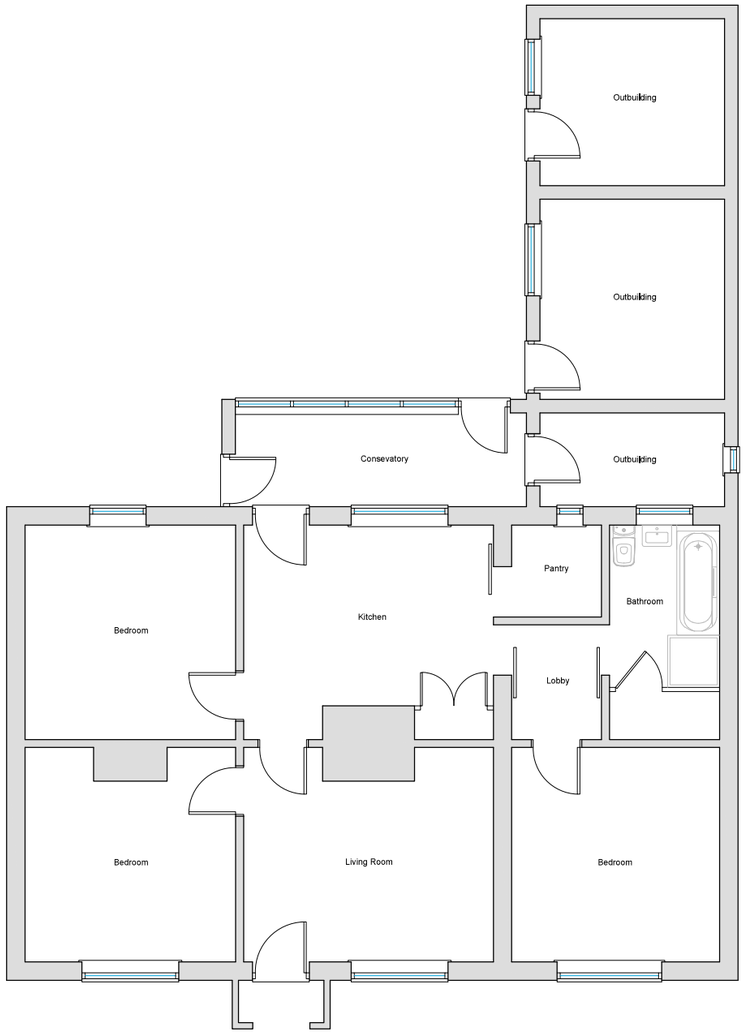


Existing Front (SE) Elevation
Scale 1:100

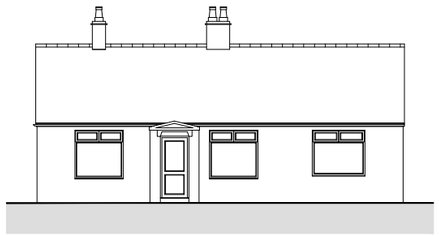

Existing Side (SW) Elevation
Scale 1:100

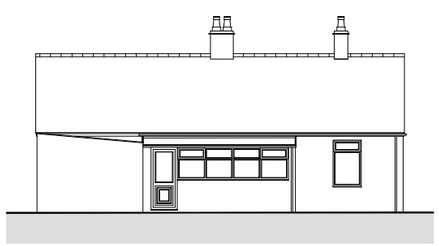

Existing Rear (NW) Elevation
Scale 1:100

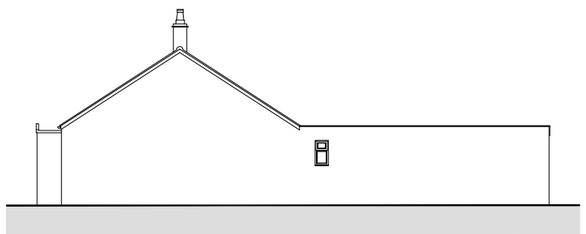

Existing Side (NE) Elevation
Scale 1:100

REV:	DESCRIPTION:	DATE:

JC Architectural Consultant

PROJECT: REPLACEMENT DWELLING

DRAWING: EXISTING FLOOR PLANS & ELEVATIONS

DESCRIPTION: PROPOSED REPLACEMENT DWELLING AT 120 DOG DROVE NORTH, HOLBEACH DROVE, SPALDING, LINCS. PE12 0SA

SIZE: A1 | CLIENT: Mr J. Caley & Miss S. Neve

DATE: 08/03/2022 | APPROVED: CT | Do Not Scale From This Drawing | SCALE: as labelled | DRAWN BY: JC | JOB NO: 0292/22/P01

NOTES: THIS DRAWING AND IMAGE INCLUDED ALL ITS CONTENT REMAIN THE PROPERTY OF JC ARCHITECTURAL CONSULTANT, NO UNAUTHORISED COPYING OR REPRODUCTION IN ANY PART IS PERMITTED WITHOUT GIVING PRIOR WRITTEN PERMISSION FROM JC ARCHITECTURAL CONSULTANT. JC ARCHITECTURAL CONSULTANT RESERVE THE RIGHT TO WITHDRAW THIS INFORMATION AT ANY TIME. ALL DIMENSIONS ARE TO BE CONFIRMED ON SITE BY CONTRACTOR. ANY DISCREPANCIES ARE TO BE REPORTED TO JC ARCHITECTURAL CONSULTANT IMMEDIATELY.

CDM: THE DESIGN HAS BEEN LAUDERTAKEN AS FAR AS POSSIBLE TO AVOID RISKS TO HEALTH AND SAFETY OR TO REDUCE AND CONTROL THE EFFECTS OF ANY UNAVOIDABLE HEALTH RELEVANT INFORMATION REGARDED AS RISKS HAVE BEEN ARE NOT ABLE TO BE ELIMINATED WILL BE INCLUDED WITHIN THE PROJECT HEALTH AND SAFETY FILE.