




Proposed Ground Floor Plan
Scale 1:50

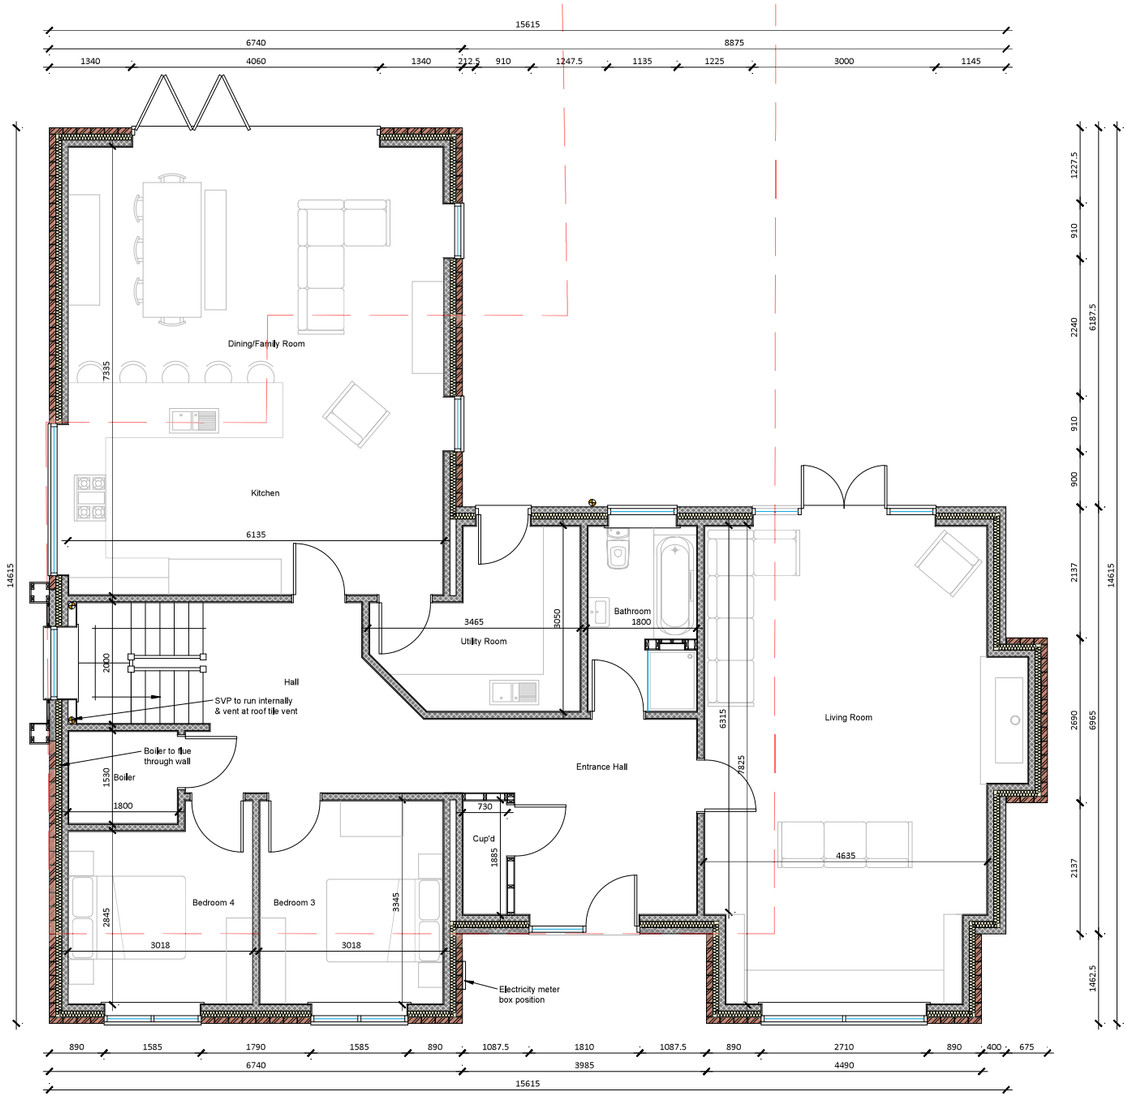


Proposed First Floor Plan
Scale 1:50

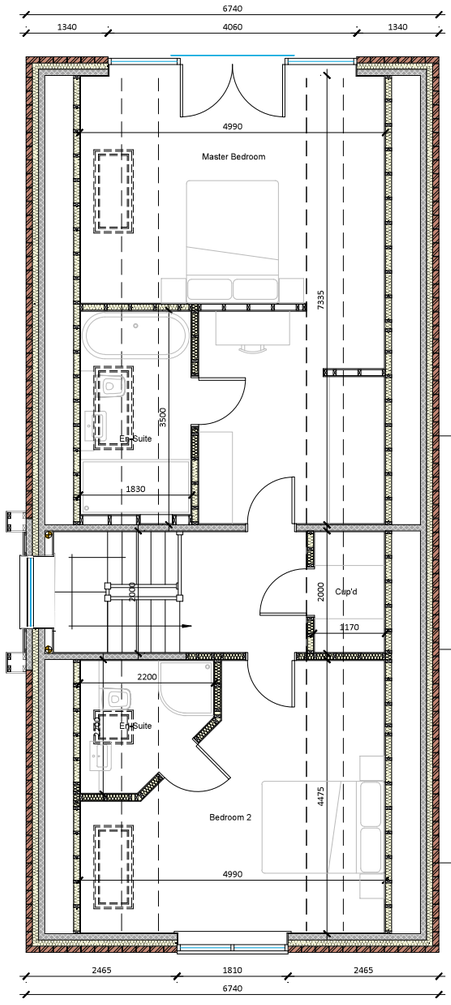

Proposed Front (SE) Elevation
Scale 1:100



Proposed Side (SW) Elevation
Scale 1:100



Proposed Rear (NW) Elevation
Scale 1:100



Proposed Side (NE) Elevation
Scale 1:100

| REV: | DESCRIPTION: | DATE: |
|---|---|---|
| | | |

JC Architectural Consultant

PROJECT:
REPLACEMENT DWELLING

DRAWING:
PROPOSED FLOOR PLANS & ELEVATIONS

DESCRIPTION:
PROPOSED REPLACEMENT DWELLING AT 120 DOG DROVE NORTH, HOLBEACH DROVE, SPALDING, LINCS. PE12 0SA

SIZE: A1
CLIENT: Mr J. Caley & Miss S. Neve

DATE: 08/03/2022
DRAWN BY: CT
Do Not Scale From This Drawing
SCALE: as labelled
CHECKED BY: JC
JOB NO: 0292/22/P02

NOTES: THIS DRAWING IS AND SHOULD REMAIN THE PROPERTY OF JC ARCHITECTURAL CONSULTANTS LTD. UNAUTHORISED COPYING OR REPRODUCTION IN ANY PART IS PROHIBITED WITHOUT OBTAINING PRIOR WRITTEN PERMISSION FROM JC ARCHITECTURAL CONSULTANTS LTD. JC ARCHITECTURAL CONSULTANTS RESERVE THE RIGHT TO WITHDRAW THIS INFORMATION AT ANY TIME. ALL DIMENSIONS ARE TO BE CONFIRMED ON SITE BY CONTRACTOR AND DISCREPANCIES ARE TO BE REPORTED TO JC ARCHITECTURAL CONSULTANTS IMMEDIATELY.

CDM: THE DESIGN HAS BEEN UNDERTAKEN AS FAR AS POSSIBLE TO AVOID RISKS TO HEALTH AND SAFETY OR TO REDUCE AND CONTROL THE EFFECTS OF ANY UNAVOIDABLE OR ANY RELEVANT INFORMATION REGARDED AS RISKS HAVE BEEN ARE NOT ABLE TO BE ELIMINATED WILL BE RECORDED HERE IN THE PROJECT HEALTH AND SAFETY FILE.