

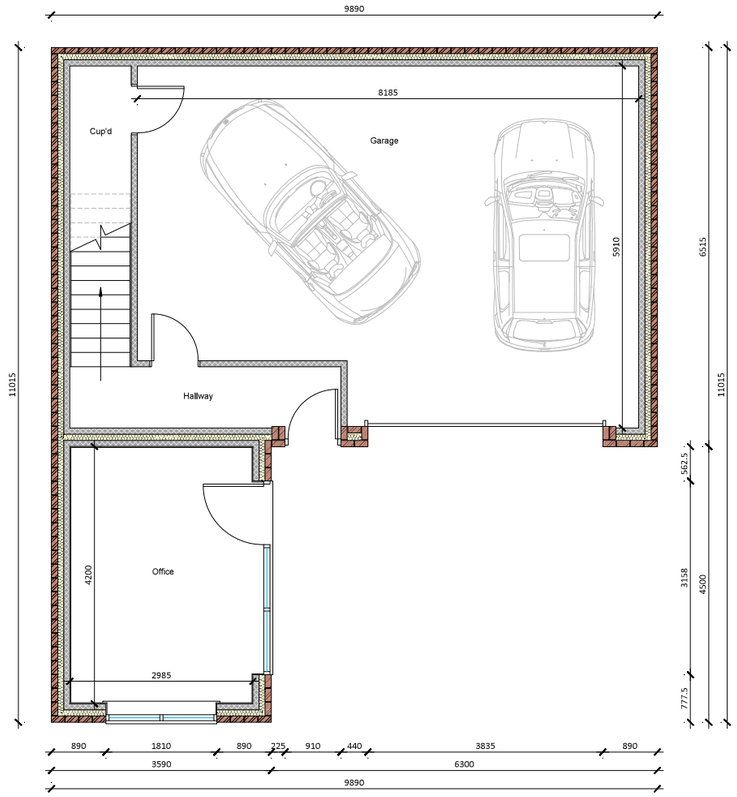



Garage Ground Floor Plan
Scale 1:50

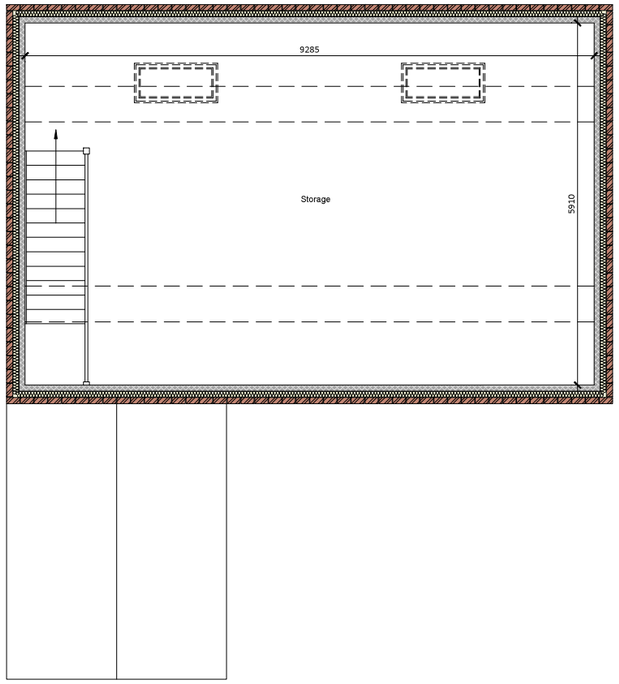

Garage First Floor Plan
Scale 1:50

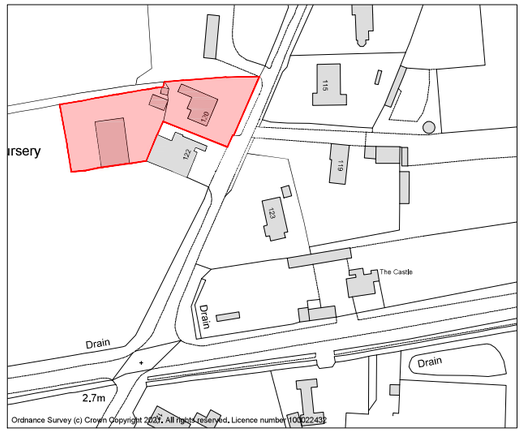


Site Location Plan
Scale 1:1250

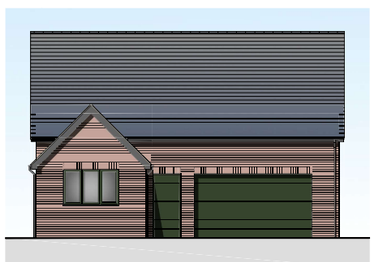


Garage Front (SE) Elevation
Scale 1:100




Garage Side (NE) Elevation
Scale 1:100

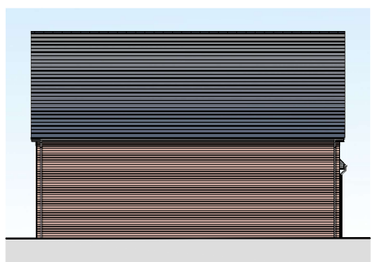

Garage Rear (NW) Elevation
Scale 1:100

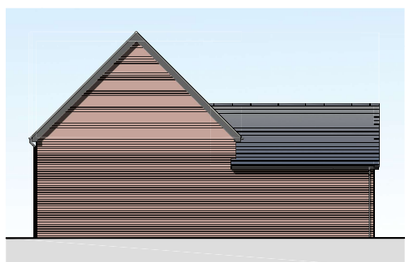

Garage Side (SW) Elevation
Scale 1:100

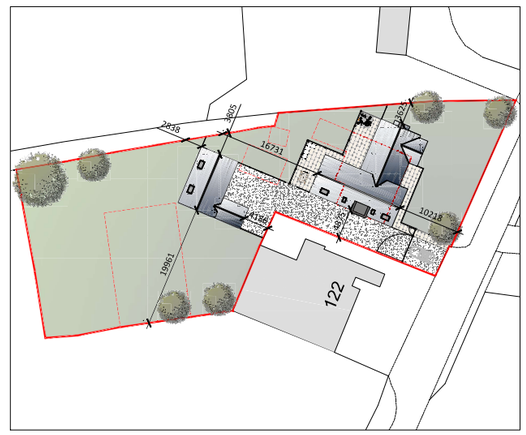

Proposed Block Plan
Scale 1:500

REV:	DESCRIPTION:	DATE:

PROJECT:
REPLACEMENT DWELLING

DRAWING:
PROPOSED GARAGE FLOOR PLANS & ELEVATIONS
PROPOSED BLOCK PLAN SITE LOCATION PLAN

DESCRIPTION:
PROPOSED REPLACEMENT DWELLING AT 122 DOG DROVE NORTH, HOLBEACH DROVE, SPALDING, LINCS. PE12 0SA

JC Architectural Consultant

SIZE: A1
CLIENT: Mr J. Caley & Miss S. Neve
DATE: 08/03/2022
DRAWN BY: CT
Do Not Scale From This Drawing
SCALE: as labelled
CHECKED BY: JC
SHEET: 0292/22/P03

NOTES: THIS DRAWING AND IMAGE INCLUDING ALL ITS CONTENT REMAINS THE PROPERTY OF JC ARCHITECTURAL CONSULTANTS. NO UNAUTHORISED COPYING OR REPRODUCTION IN ANY PART IS PERMITTED WITHOUT OBTAINING PRIOR WRITTEN PERMISSION FROM JC ARCHITECTURAL CONSULTANTS. JC ARCHITECTURAL CONSULTANT RESERVE THE RIGHT TO WITHDRAW THIS INFORMATION AT ANY TIME.
ALL DIMENSIONS ARE TO BE CONFIRMED ON SITE BY CONTRACTOR. ANY DISCREPANCIES ARE TO BE REPORTED TO JC ARCHITECTURAL CONSULTANT IMMEDIATELY.
CDM: THE DESIGN HAS BEEN UNDERTAKEN AS FAR AS POSSIBLE TO AVOID RISKS TO HEALTH AND SAFETY OR TO REDUCE AND CONTROL THE EFFECTS OF ANY UNAVOIDABLE OR ANY RELEVANT INFORMATION REGARDED AS RISKS WHICH ARE NOT ABLE TO BE ELIMINATED WILL BE INCLUDED WITHIN THE PROJECT HEALTH AND SAFETY FILE.