




Existing Eastern Elevation

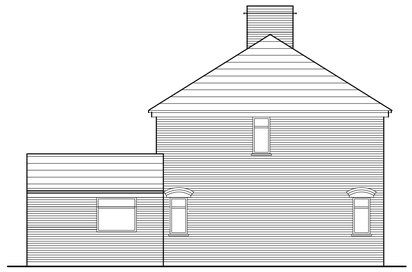


Existing Northern Elevation

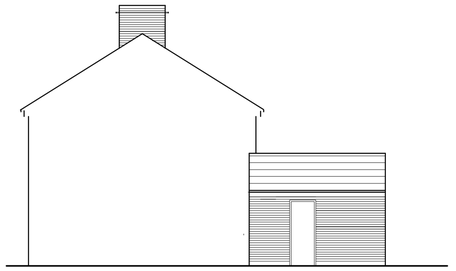


Proposed Southern Elevation

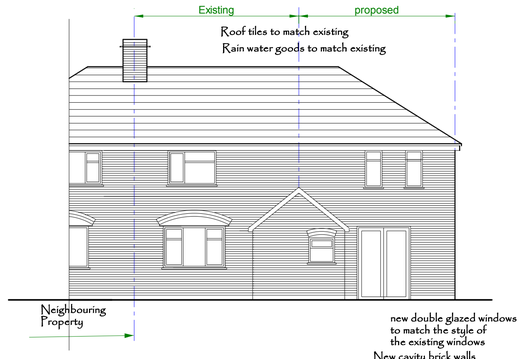


Proposed Frontal Elevation

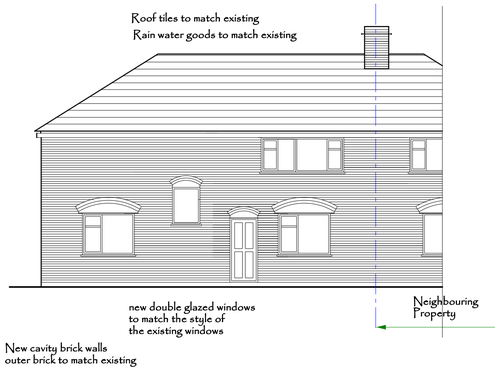


Proposed Eastern Elevation

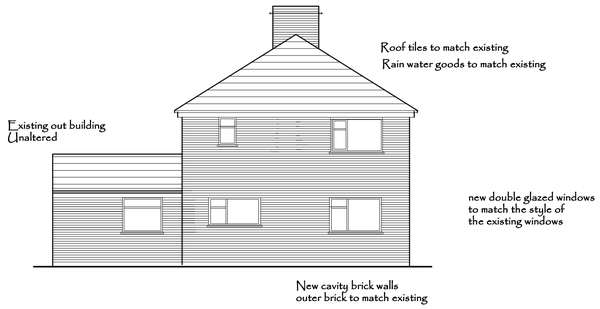


Proposed Northern Elevation

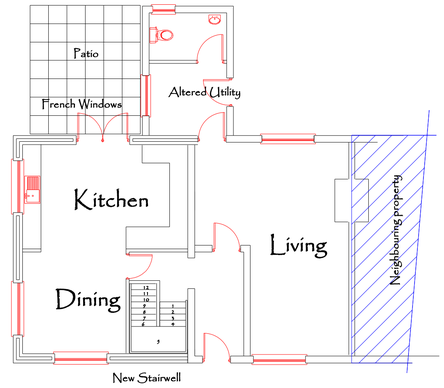


Proposed Ground Floor

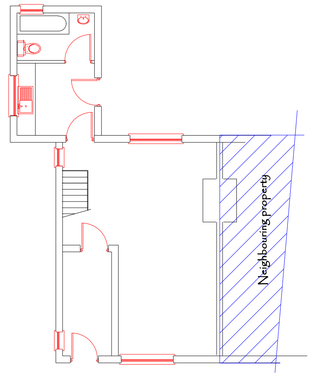


Existing Ground Floor

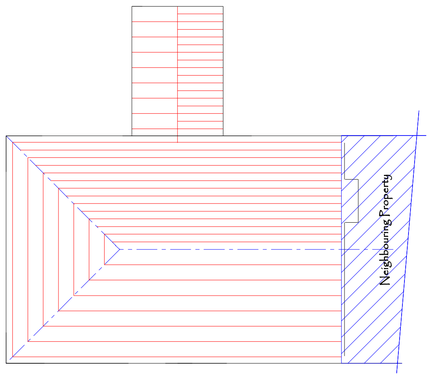


Proposed Roof Plan

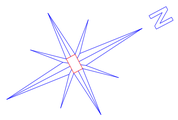


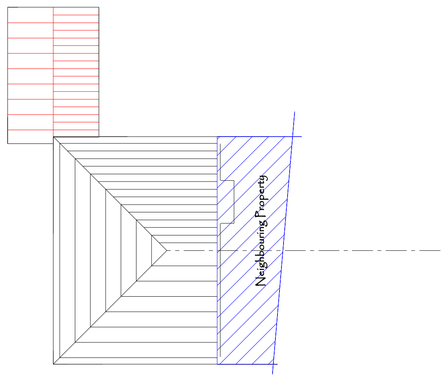

Existing Roof Plan

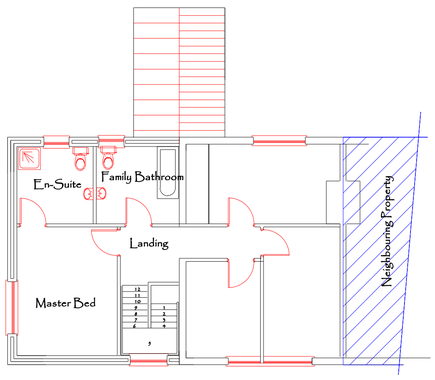

Proposed 1st Floor

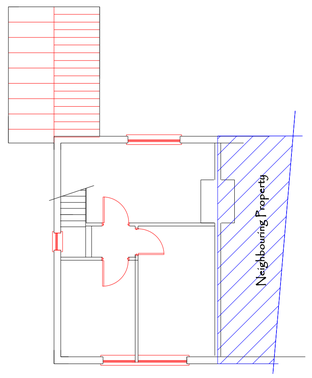

Existing 1st Floor

Proposed House End Extension
for
Mr and Mrs G Little
71 Midle Marsh Road
Spalding
PE12 8DU

Drawing No 002
Plan and Elevations
Scale 1:100 drawing size A1