
Marley Mendip interlocking concrete tiles colour old english dark red


Hanson Desimple Balmoral red mixture facing bricks.

Do not scale off this drawing


All site dimensions to be checked before work commences.

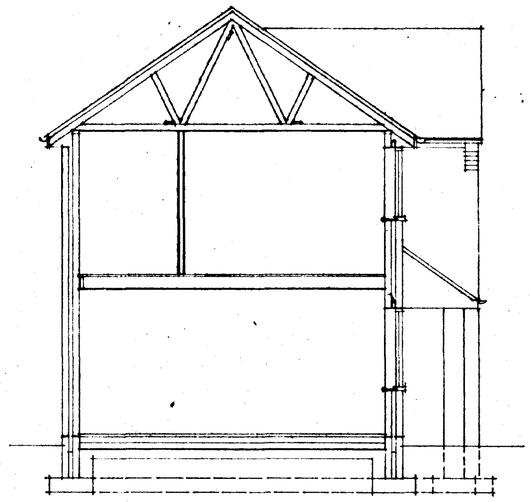


SECTION

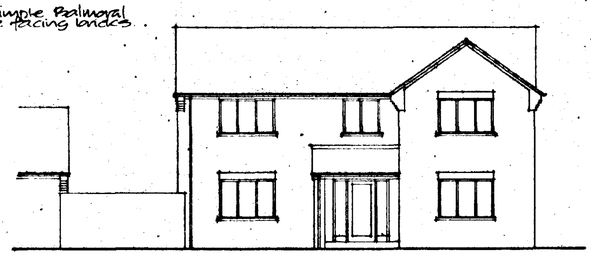


WEST ELEVATION

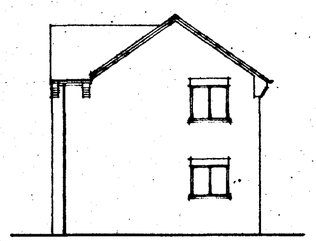


SOUTH ELEVATION

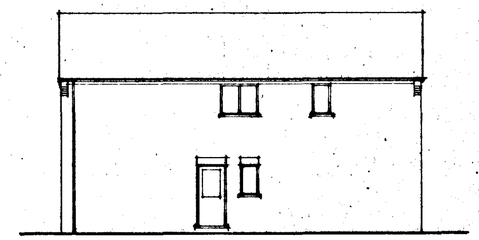


EAST ELEVATION

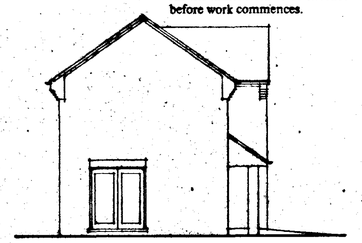


NORTH ELEVATION

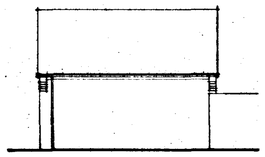


WEST ELEVATION

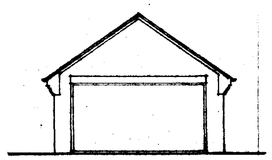


NORTH ELEVATION

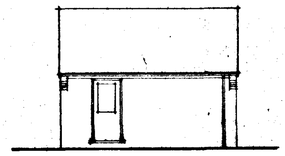


EAST ELEVATION

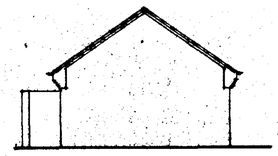

SOUTH ELEVATION

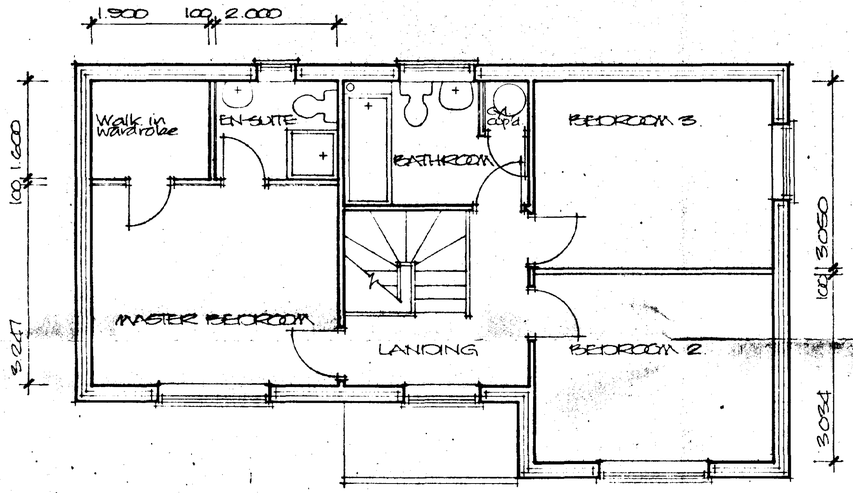

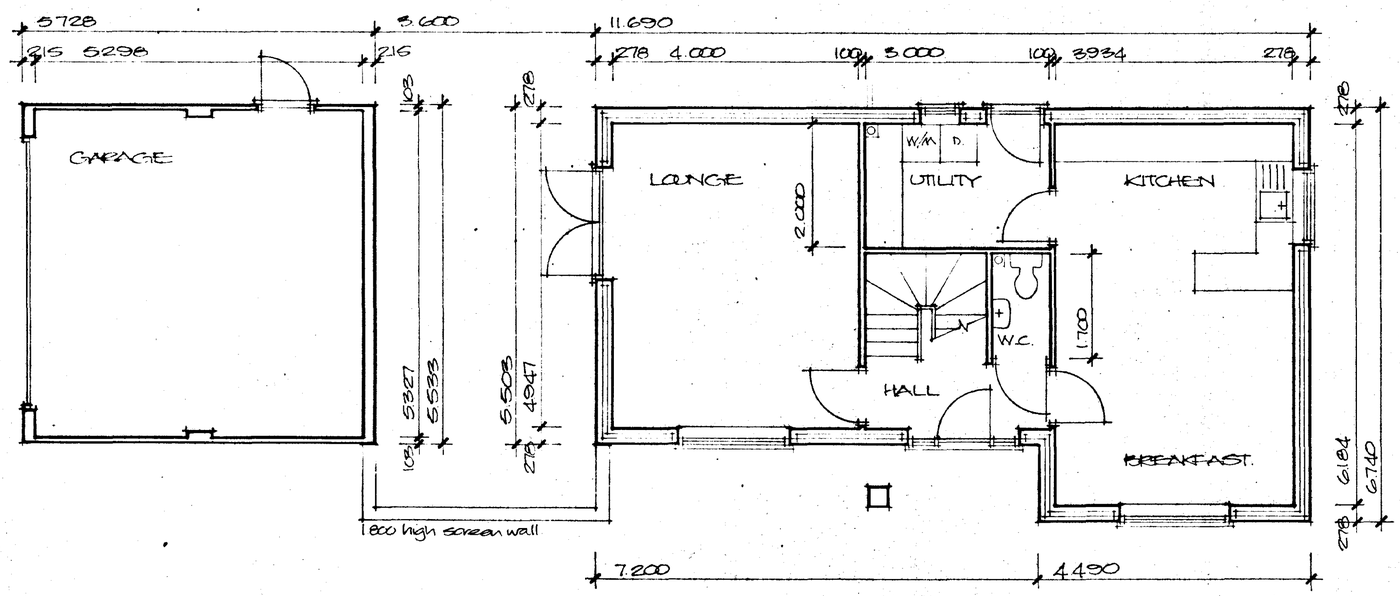

SHDC
Planning & Development
23 APR 2003
Ref 0496/03

DETERMINED PLAN

Project
PROPOSED HOUSE AND GARAGE
HOLBEACH DROVE GATE,
HOLBEACH DROVE,
SPALDING.

ALAN HORNSBY
ARCHITECTURAL SERVICES
'Little Acre'
Peak Hill, Cowbit,
Spalding, Lincs. PE12 6AW
Tel. Holbeach (01406) 380591

Client
MR K.J.VAUGHAN

Scale 1:50/1:100
Date April 03

Drg. no.
08/21/01

Summit DS(UK) 3098