



Proposed Elevations

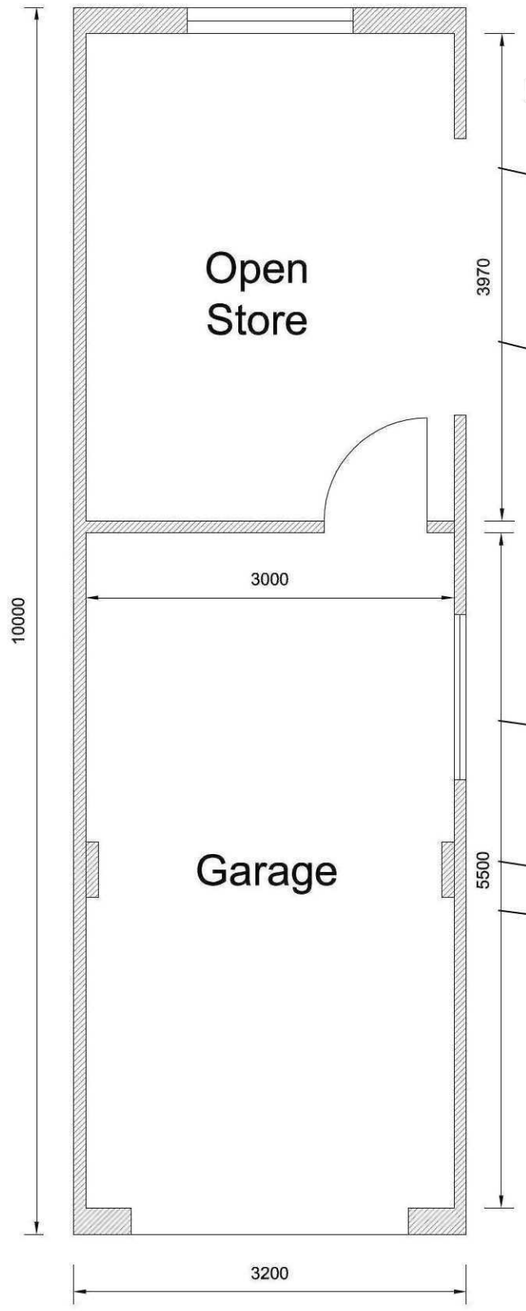

Proposed Floor Plan

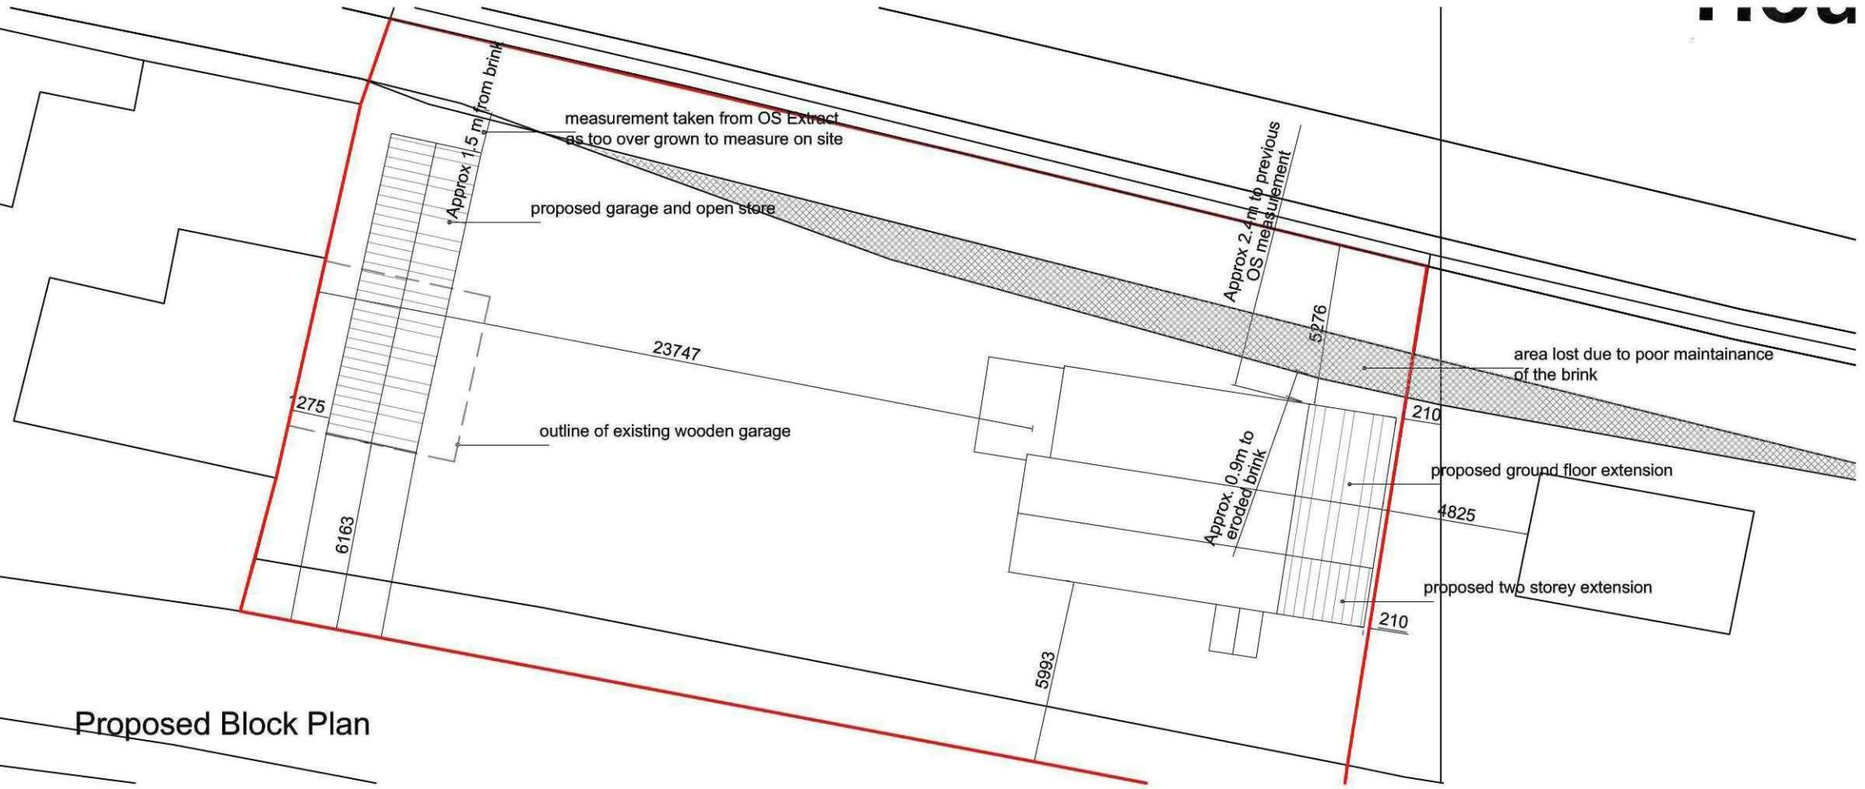

Proposed Block Plan

A	27/07/15	AWM	Adjustment to block plan
Revision	Date	Drawn	Description

Client: Mr R Oswald

Project: Alteration and extension to Tonan Cottage, Holbeach Bank

Drawing: Planning (Garage)

Scale 1:50, 1:100, 1:200 @ A3 Drawn AWM Checked TAC Date 02/06/2015

Drawing No. 15/403/PA/005A

TaC ARCHITECTS

Trevor A Clay RIBA Ltd, 14 Old Fendike Road, Weston Hills, Spalding, Lincs. PE126DD
01406 380027 07778 597975 trevor@tacarchitects.co.uk www.tacarchitects.co.uk