



Proposed Elevations




Proposed Floor Plan

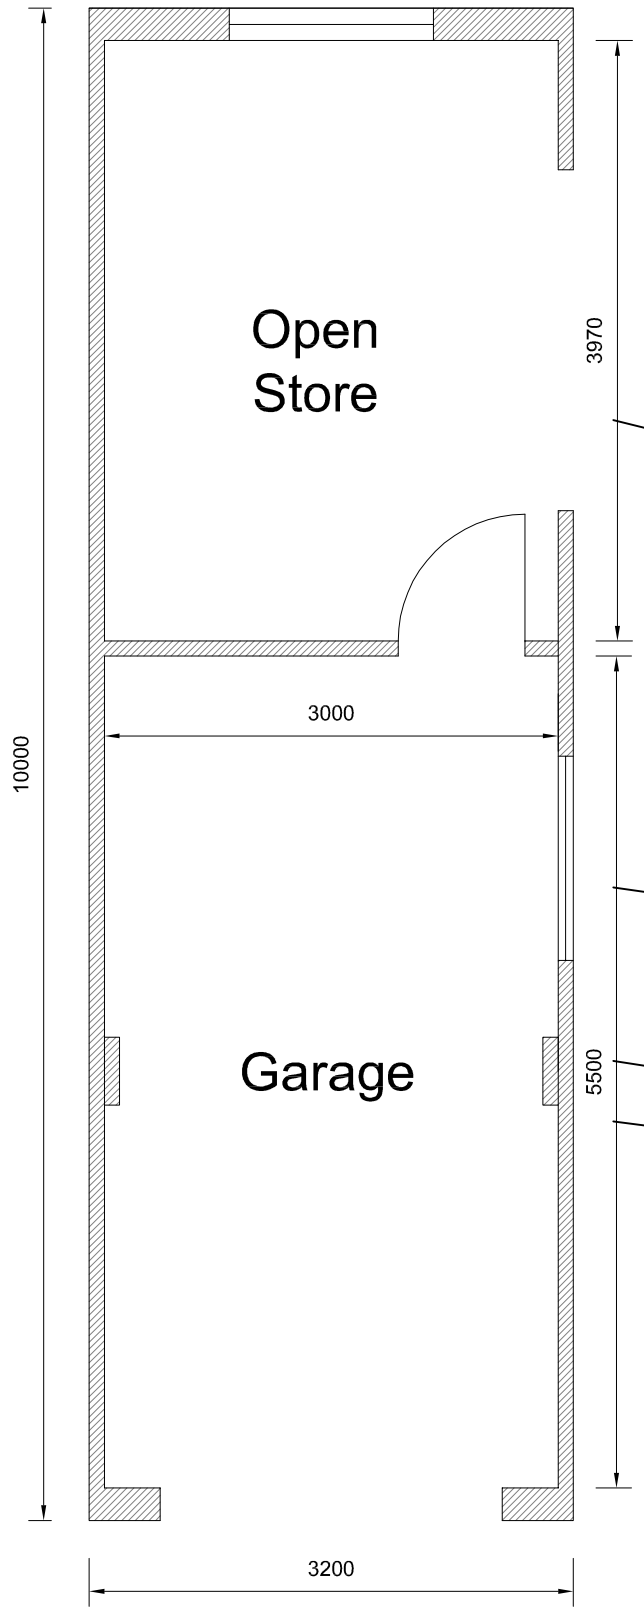


Proposed Block Plan

| Revision | Date | Drawn | Description |
|---|---|---|---|

| | |
|---|---|
| Client | Mr R Oswald |
| Project | Alteration and extension to Tonan Cottage, Holbeach Bank |
| Drawing | Planning (Garage) |

Scale 1:50, 1:100, 1:200 @ A3 Drawn AWM Checked TAC Date 02/06/2015

Drawing No. 15/403/PA/005

Trevor A Clay RIBA Ltd, 14 Old Fendike Road, Weston Hills, Spalding, Lincs. PE126DD
01406 380027 07778 597975 trevor@tacarchitects.co.uk www.tacarchitects.co.uk