


Do not scale directly from this drawing. All discrepancies are to be brought to the attention of the Practice.
The copyright to this drawing is owned by Trevor A Clay RIBA Ltd.

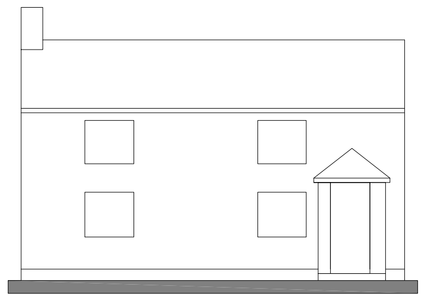

EXISTING FRONT ELEVATION

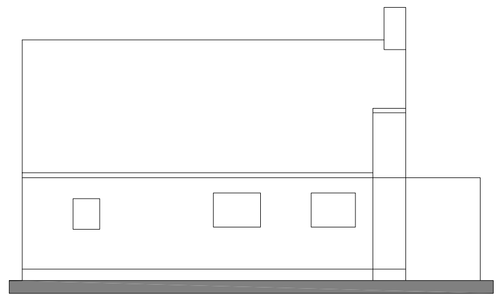

EXISTING REAR ELEVATION

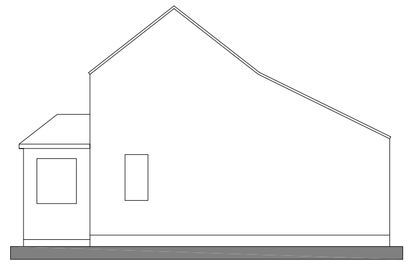


EXISTING SIDE ELEVATION (east)




EXISTING SIDE ELEVATION (west)





PROPOSED FRONT ELEVATION

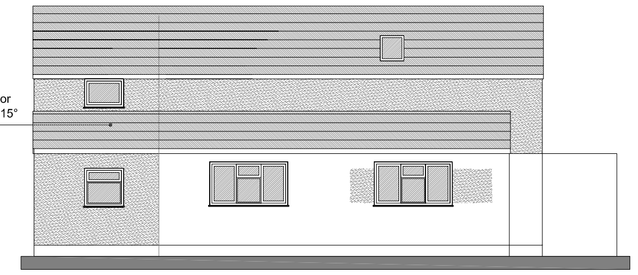


PROPOSED REAR ELEVATION

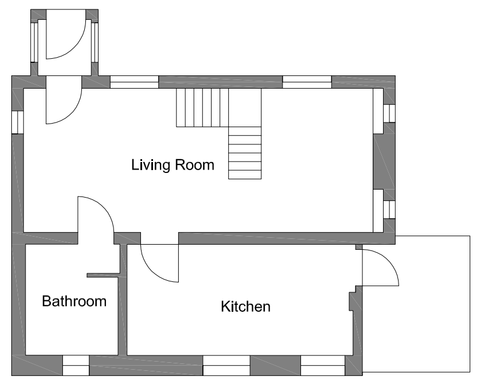

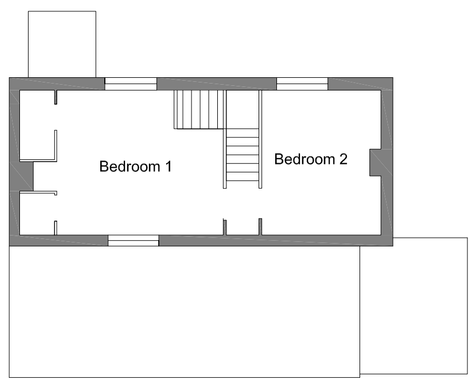

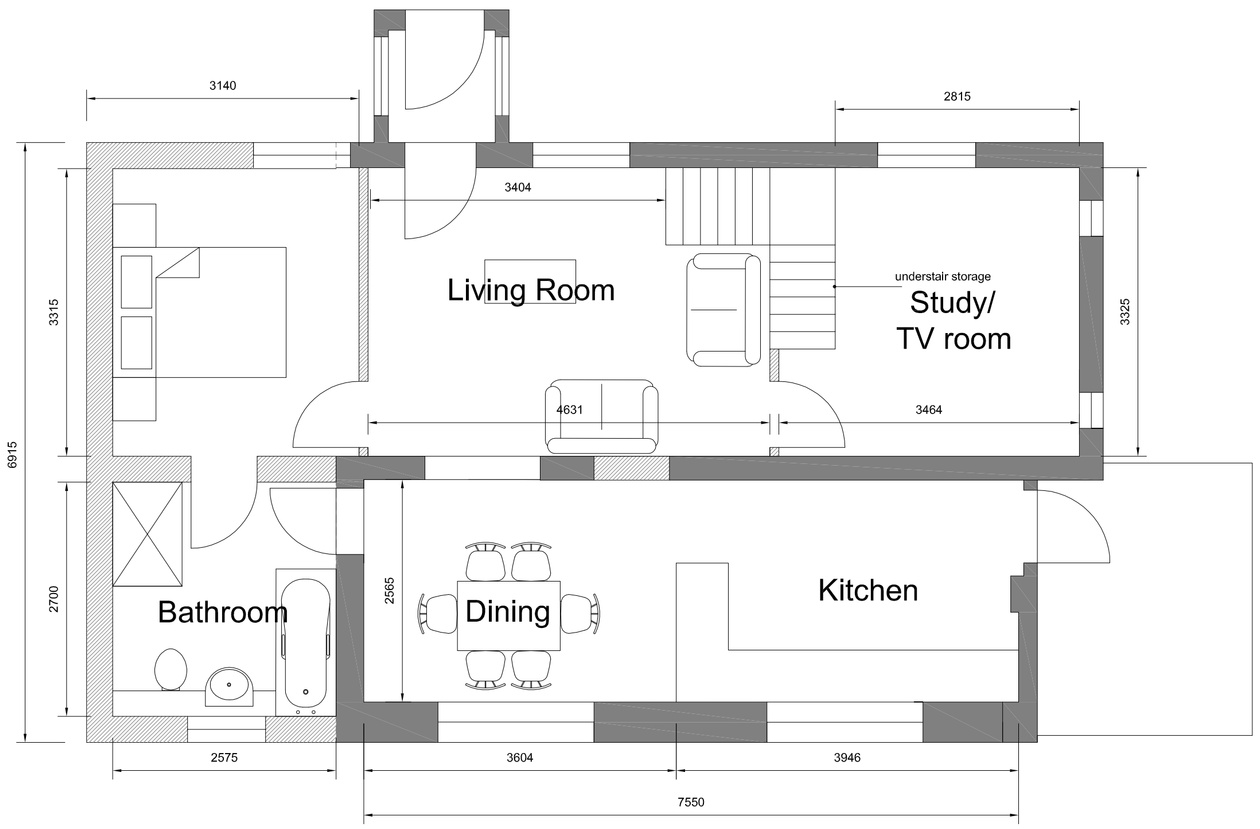

Existing floor plans

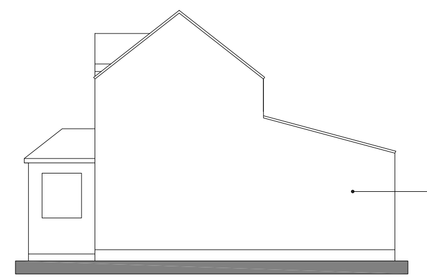



PROPOSED SIDE ELEVATION (east)

render to match existing if access can be granted for neighbour's plot due to proximity of boundary. Otherwise facing brick




PROPOSED SIDE ELEVATION (west)

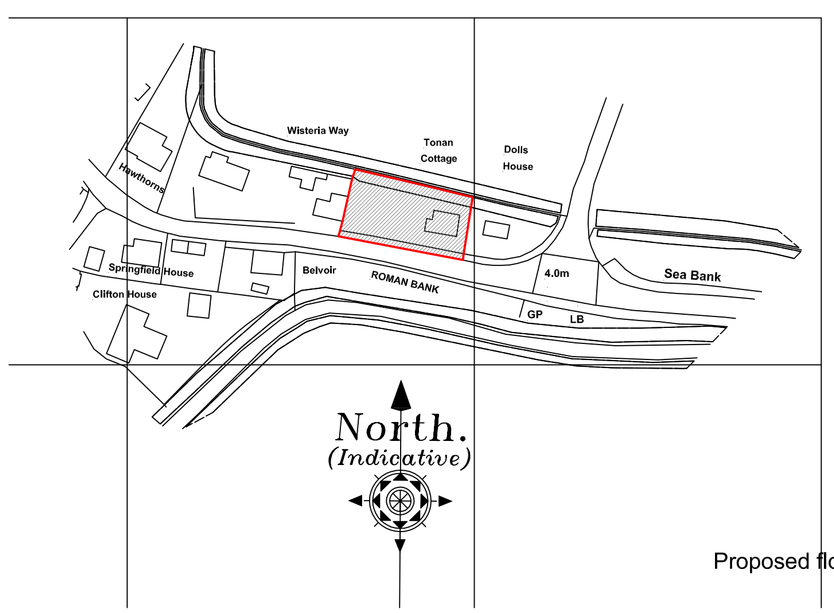

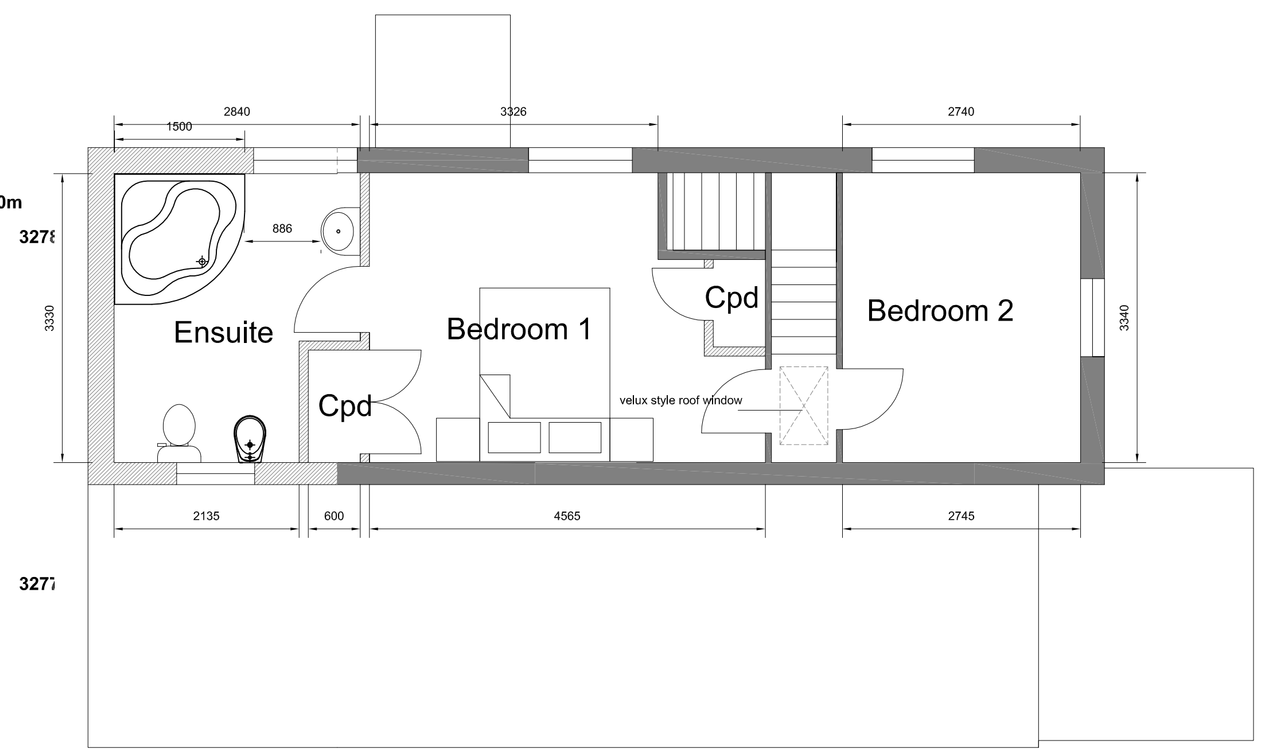

Proposed floor plans

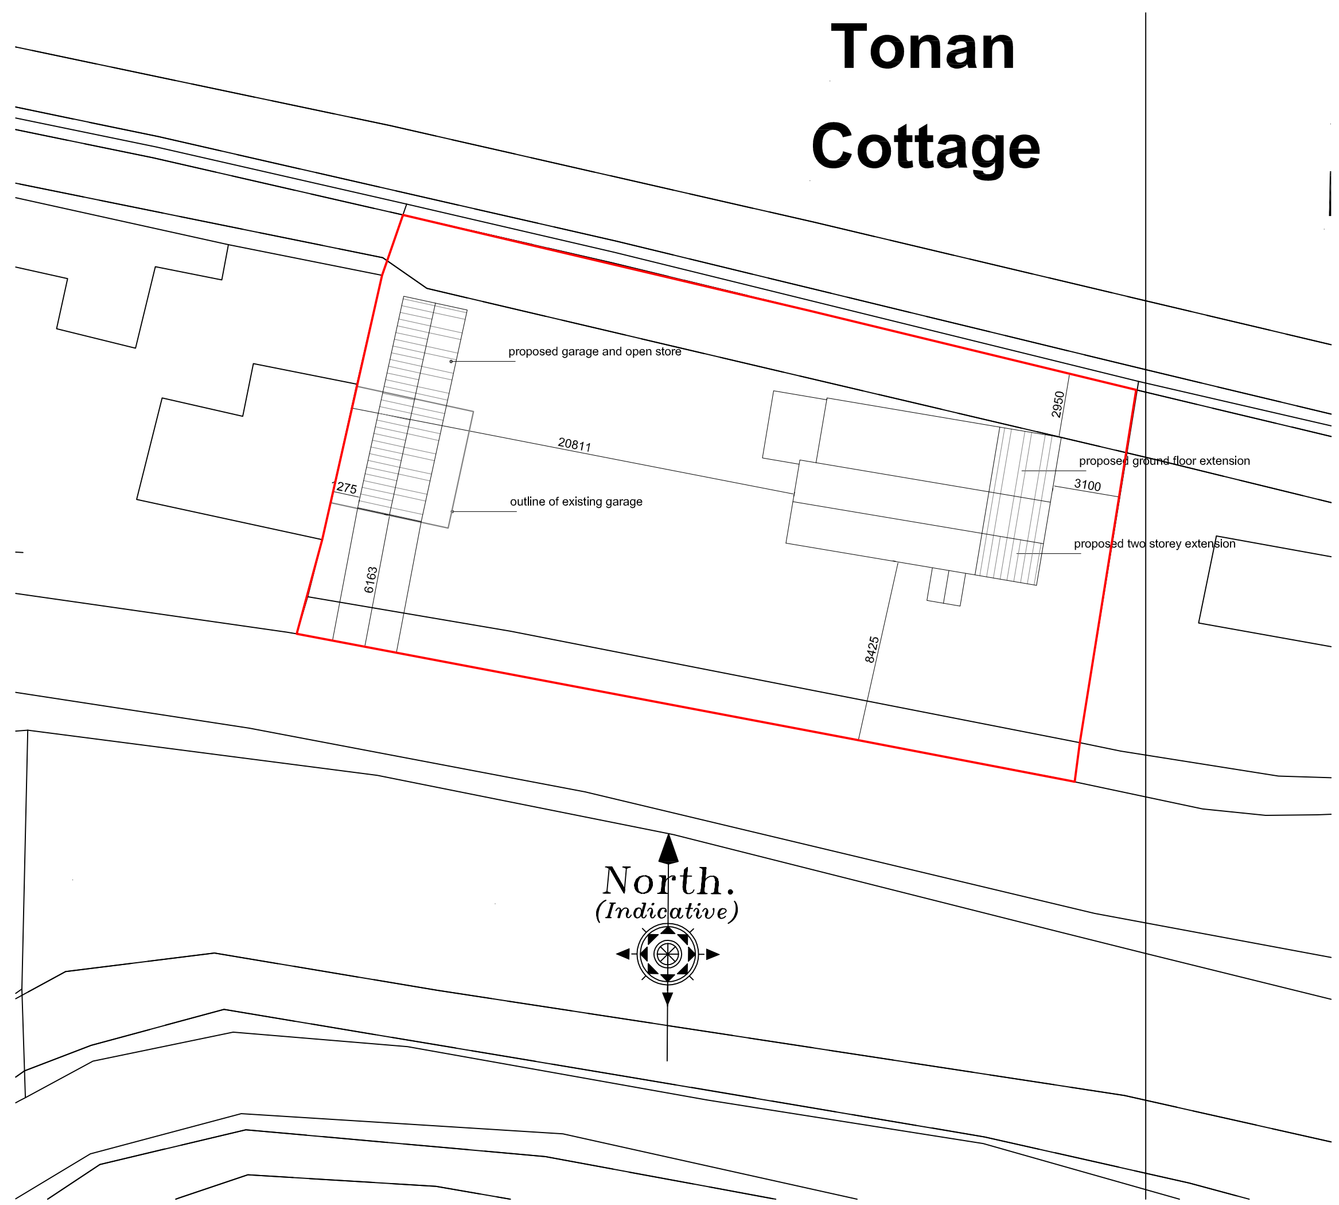

Revision	Date	Drawn	Description

Client: Mr R Oswald

Project: Alteration and extension to Tonan Cottage, Holbeach Bank

Drawing: Planning (House elevation and floor plans, block and location plans)

Scale 1:50, 1:100, 1:200 1:1250 @ A1 Drawn AWM Checked TAC Date 02/06/2015

Drawing No. 15/403/PA/004

Trevor A Clay RIBA Ltd, 14 Old Fendike Road, Weston Hills, Spalding, Lincs. PE126DD
01406 380027 07778 597975 trevor@tacarchitects.co.uk www.tacarchitects.co.uk