Do not scale directly from this drawing. All discrepancies are to be brought to the attention of the Practice.
The copyright to this drawing is owned by Trevor A Clay RIBA Ltd.



EXISTING ELEVATIONS




PROPOSED ELEVATIONS




?Crown Copyright and database rights 2026 OS Licence no. AC0000849896

LOCATION PLAN

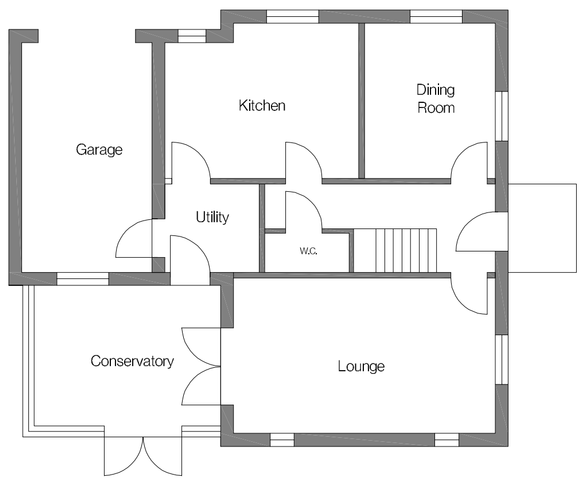

EXISTING FLOOR PLAN

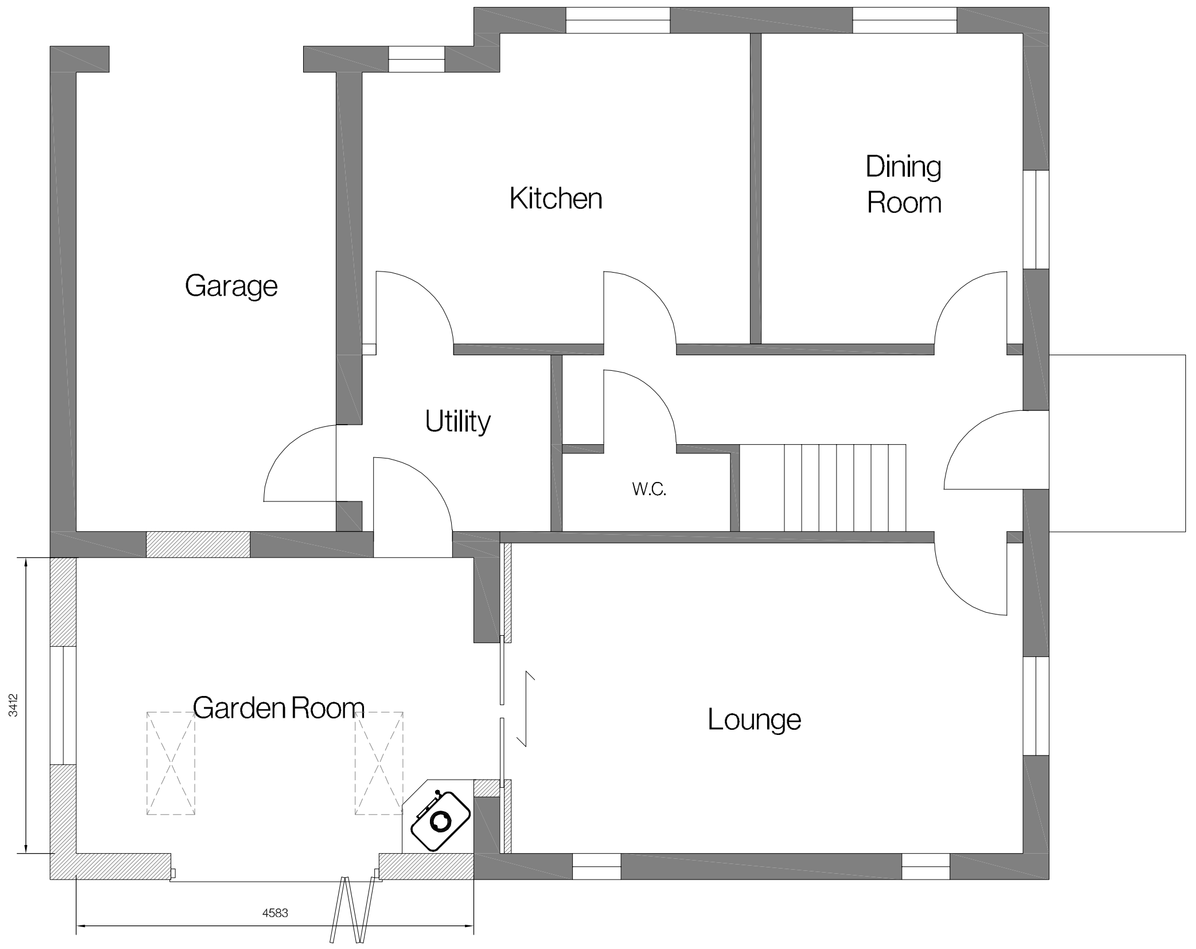

PROPOSED FLOOR PLAN



PROPOSED BLOCK PLAN

Revision	Date	Drawn	Description

Client: Colin Saville

Project: Extension and alteration to 10 Kings Road, Holbeach, PE12 7RJ

Drawing: Planning

Scale: 1:50, 1:100, 1:200, 1:1250 @ A1 | Drawn: AWM | Checked: TAC | Date: 12/03/2026

Drawing No.: 26/708/PA/002

Trevor A Clay RIBA Ltd, 14 Old Fendike Road, Weston Hills, Spalding, Lincs. PE12 6DD
01406 380027 | 07778 597975 | alisdair@tacarchitects.co.uk | www.tacarchitects.co.uk