



North 3D View

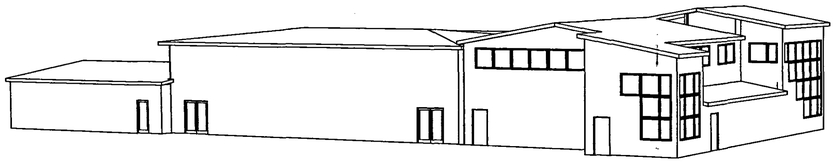


South 3D View

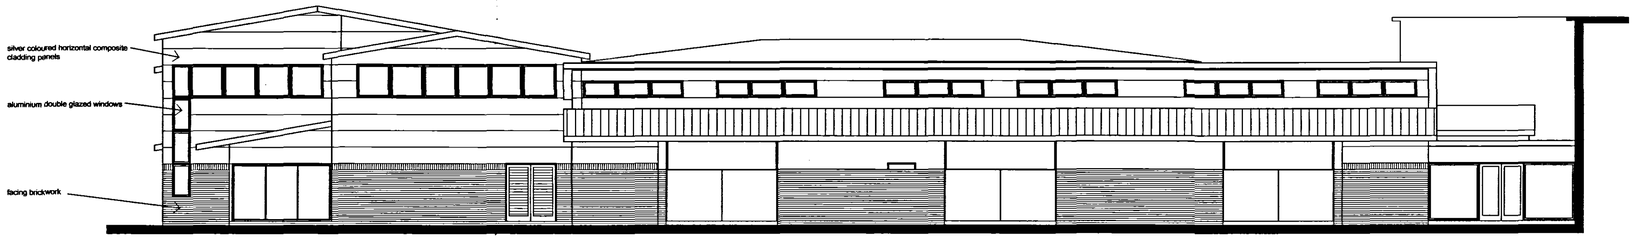

North elevation



East elevation

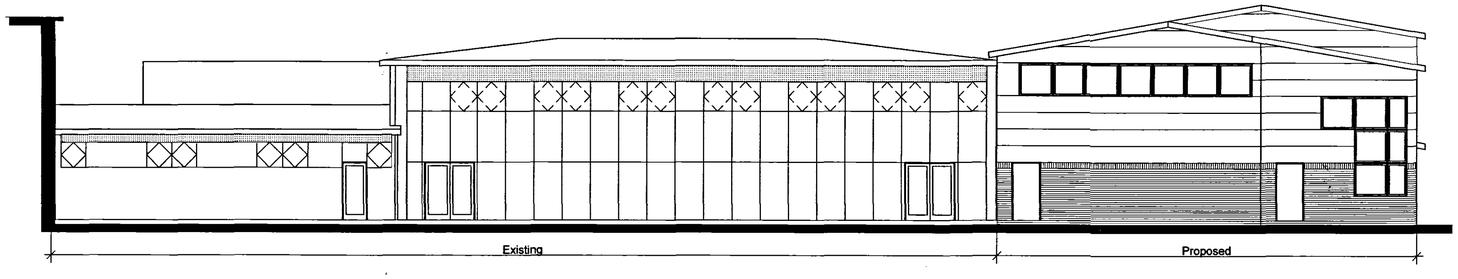

South elevation

This copy has been made by or with the authority of Lincolnshire County Council pursuant to the Copyright, [illegible]

SHDC
PLANNING & DEVELOPMENT
12 APR 2006
Ref. 0523/06

DETERMINED
PLAN

Rev.	Date	Description	By	Chk'd

HBS

HBS Business Services
Mill House
Brayford Wharf North
Lincoln, LN1 1YT

Tel: 01522 836836
Fax: 01522 516050
Web: www.hbs.uk.com

Client
Holbeach George Farmer Technology College

Project
Vocational Unit

Drawing Title
102 - Elevations

Drawn By	Checked By
SJO	IT

Scale	Date
1:100	22/03/2006

Project No.	Drawing No.	Revision
XT/636/0002	102	

Drawing Status
Planning