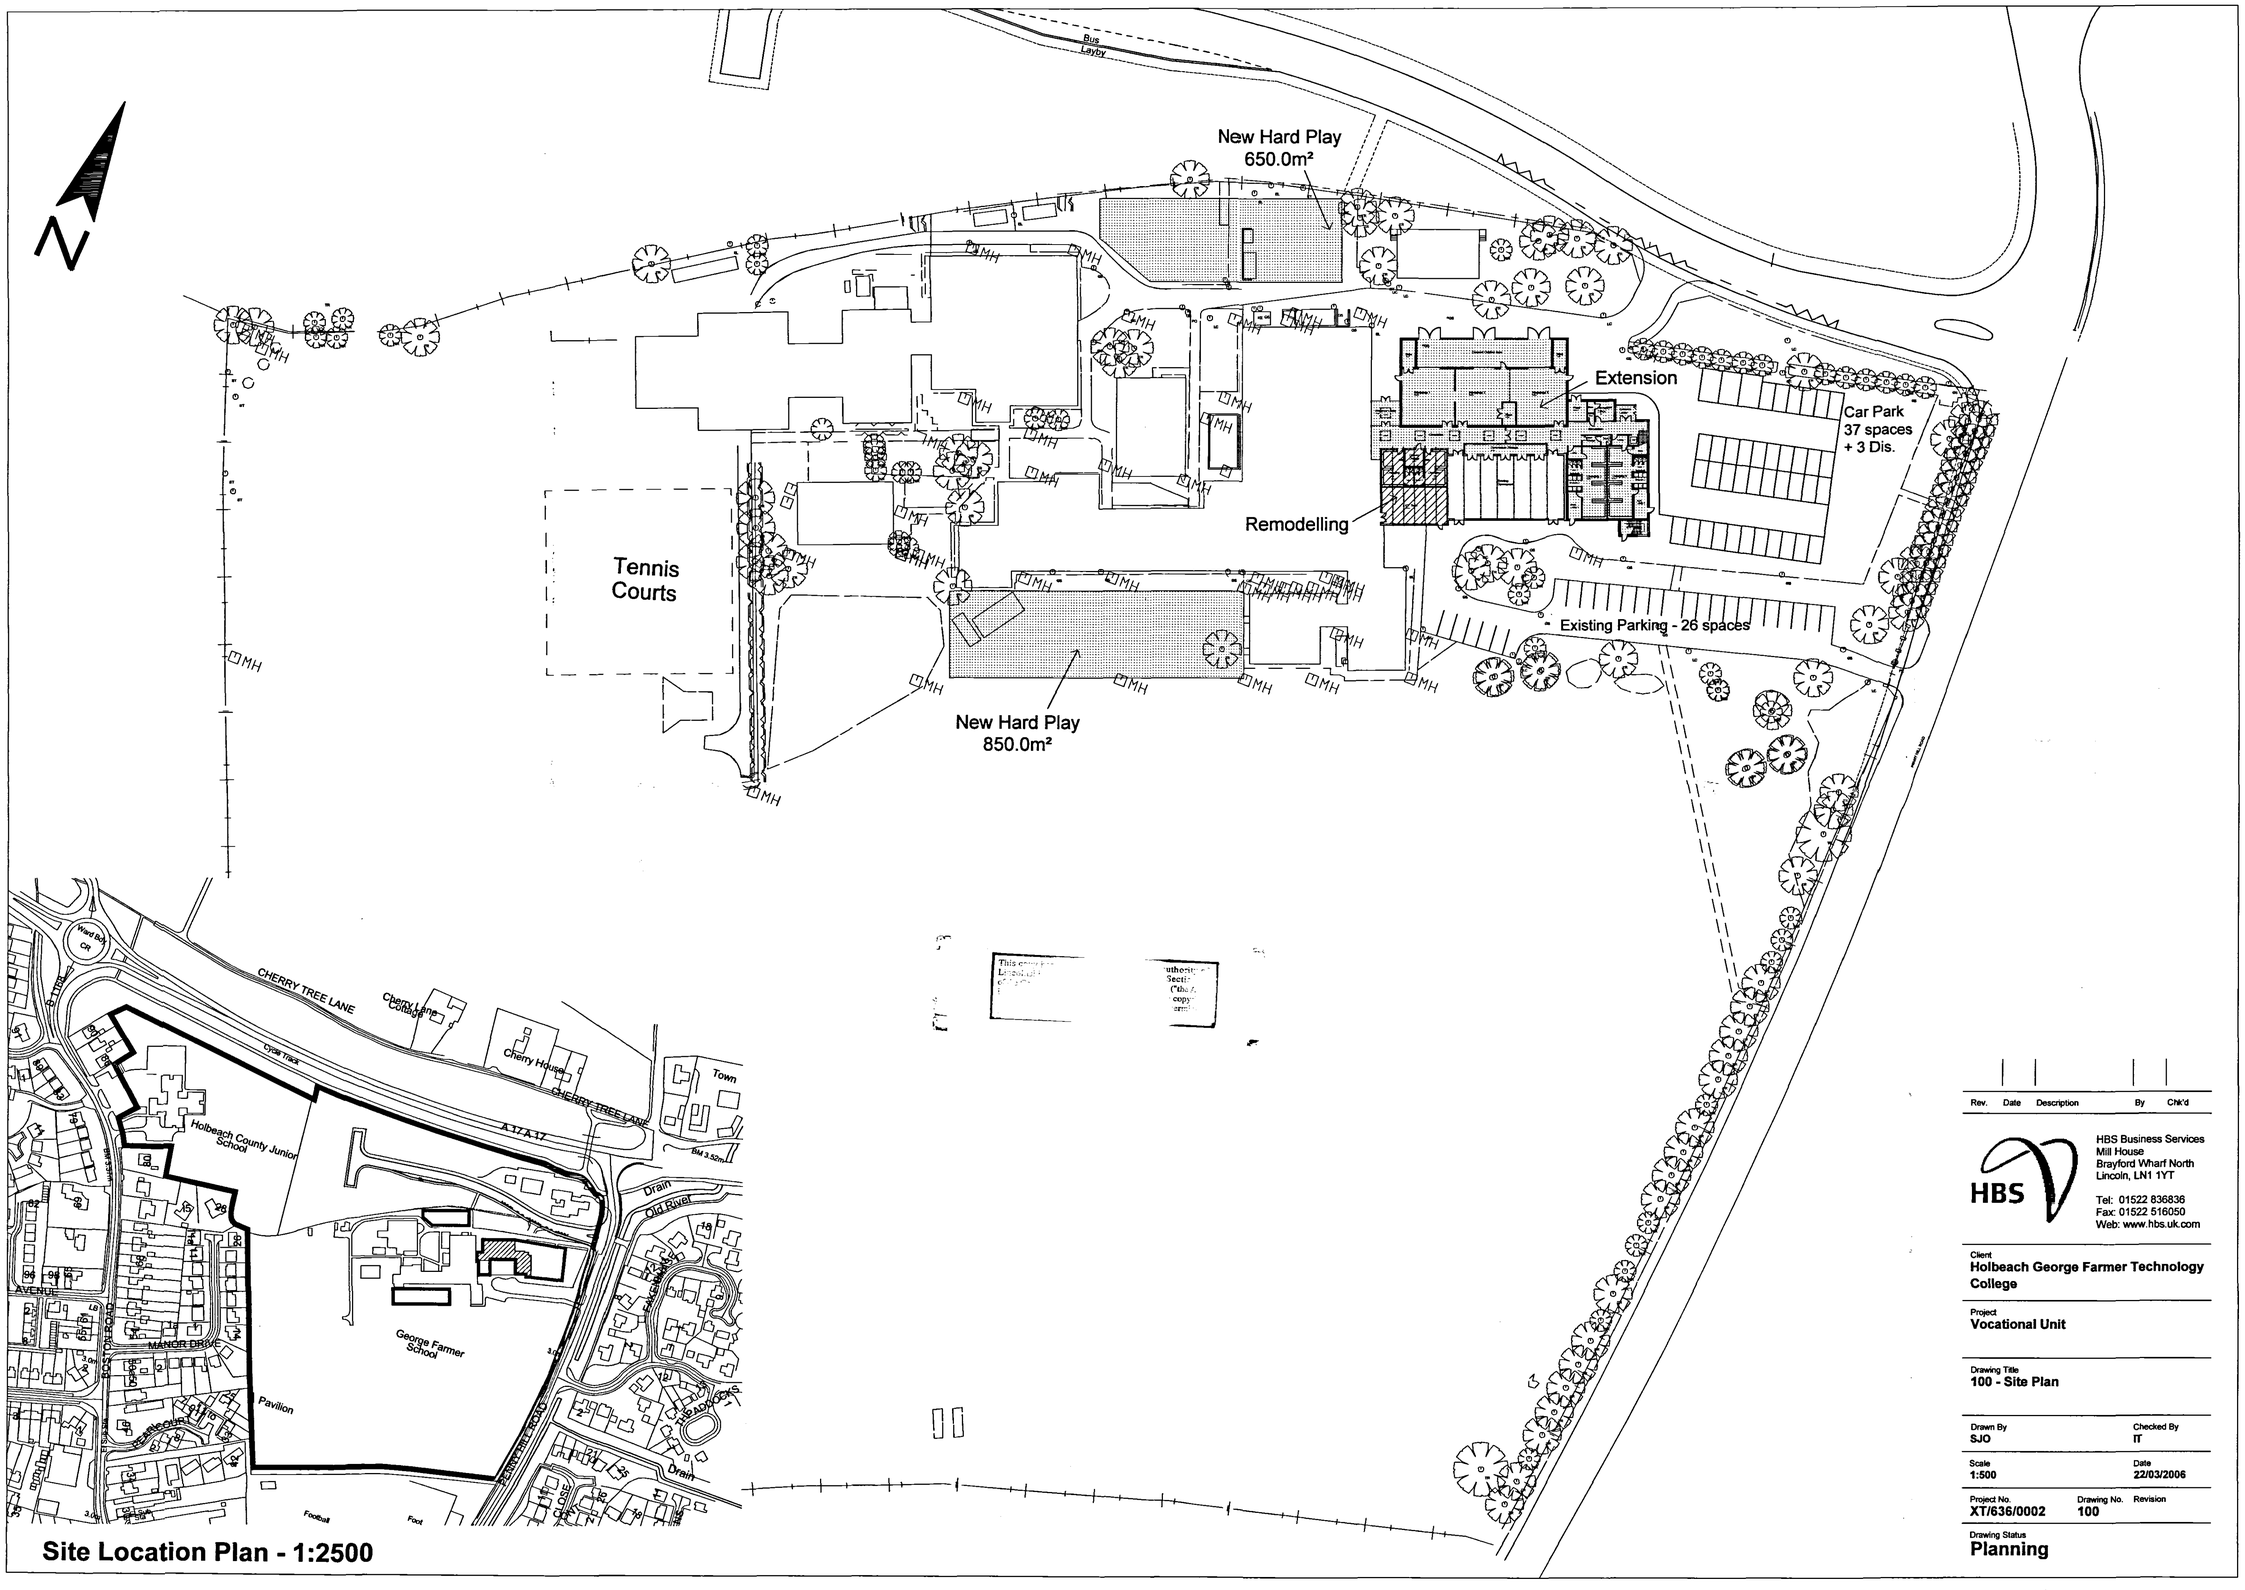


Site Location Plan - 1:2500

This copy has been made by or with the authority of the Head of Legal Services pursuant to Section 47 of the Copyright, Designs and Patents Act 1988. It is for the purpose of the consideration of a planning application. Any other copying or issuing of copies may infringe copyright.

SHDC
PLANNING & DEVELOPMENT
12 APR 2006
Ref. 0523/06

DETERMINED
PLAN

Rev.	Date	Description	By	Chk'd

HBS

HBS Business Services
Mill House
Brayford Wharf North
Lincoln, LN1 1YT

Tel: 01522 836836
Fax: 01522 516050
Web: www.hbs.uk.com

Client
Holbeach George Farmer Technology College

Project
Vocational Unit

Drawing Title
100 - Site Plan

Drawn By	Checked By
SJO	IT
Scale	**Date**
1:500	22/03/2006
Project No.	**Drawing No.** / **Revision**
XT/636/0002	100

Drawing Status
Planning