
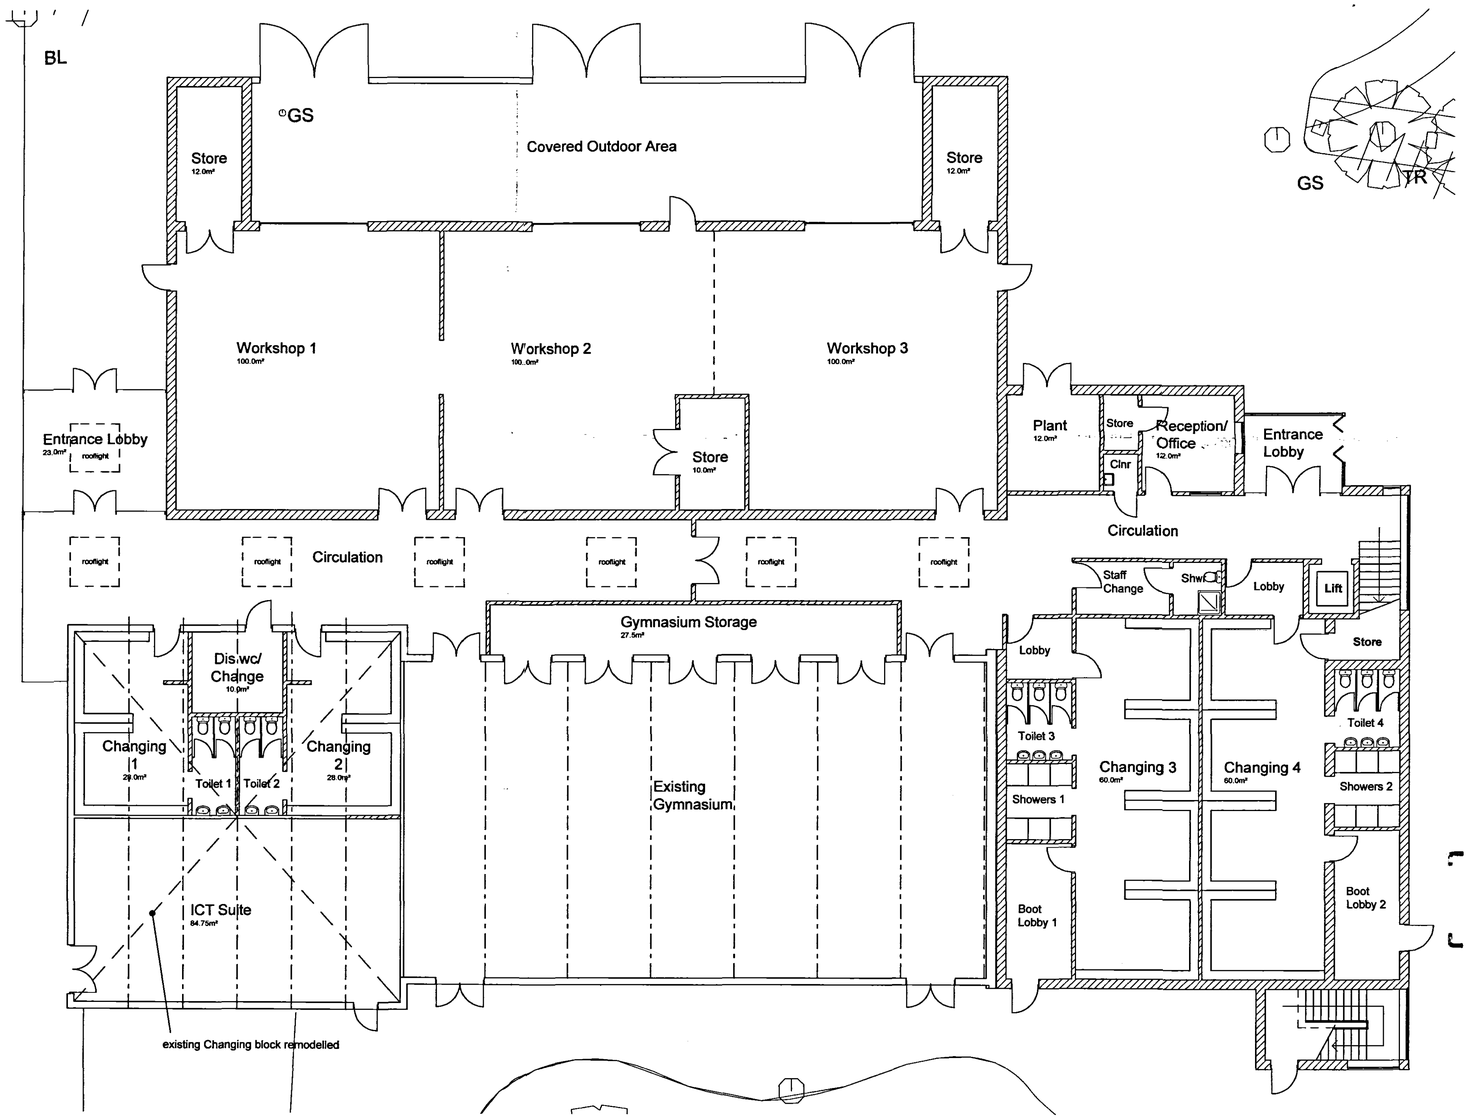


Ground Floor Plan

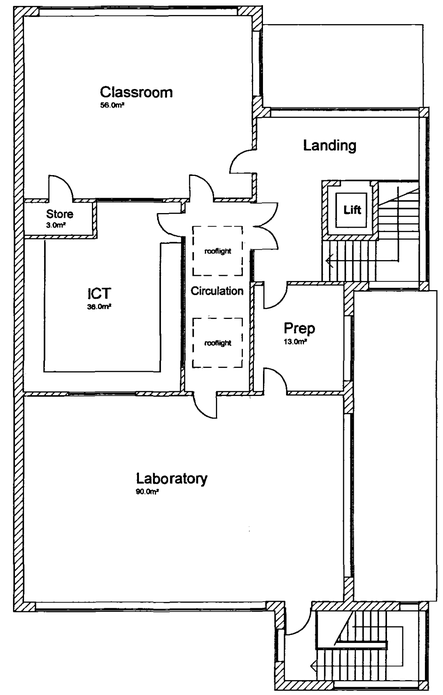

First Floor Plan

This copy has been made by or with the authority of Lincolnshire County Council pursuant to Section 47 of the Copyright, Designs and Patents Act 1988 (as amended). Unless the Act provides a relevant exception to copyright, the copy must not be sold or otherwise distributed without the prior permission of the copyright owner.

SHDC
PLANNING & DEVELOPMENT
12 APR 2006
Ref. 0523/06

DETERMINED
PLAN

Rev.	Date	Description	By	Chk'd

HBS

HBS Business Services
Mill House
Brayford Wharf North
Lincoln, LN1 1YT

Tel: 01522 836836
Fax: 01522 516050
Web: www.hbs.uk.com

Client
Holbeach George Farmer Technology College

Project
Vocational Unit

Drawing Title
101 - Plans

Drawn By	Checked By
SJO	IT
Scale	**Date**
1:100	22/01/2006

Project No.	Drawing No.	Revision
XT/636/0002	101	

Drawing Status
Planning