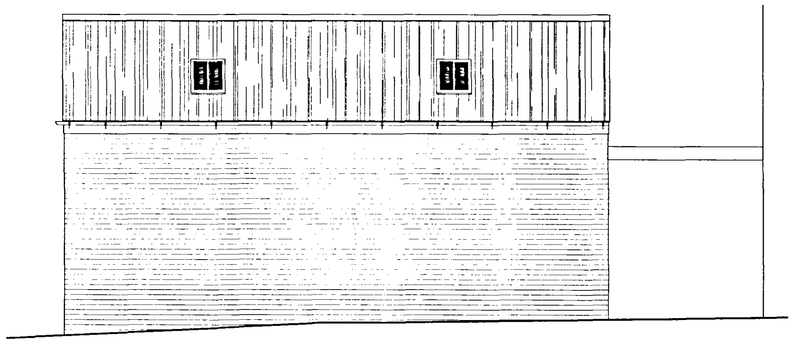

EAST ELEVATION

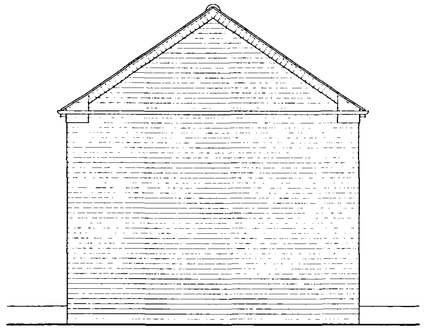

SOUTH ELEVATION

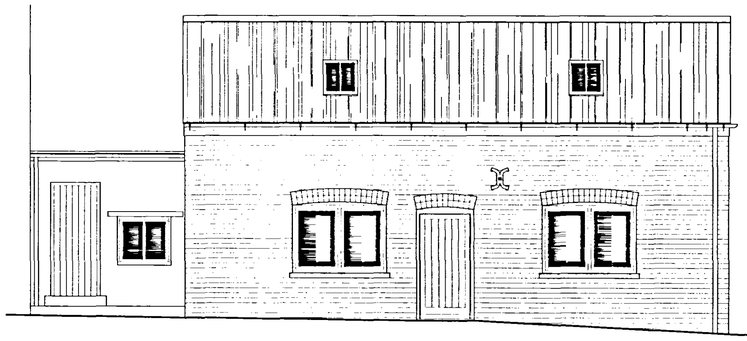

ROOF TILE: BLACK NATURAL SLATE

BLACK UPVC GUTTER & PIPE & FALL BRACKETS

ALL FACE BRICKWORK FROM EXISTING WORK TO BE CLEANED AND TO MATCH EXISTING WALL BOND

ALL EXTERIOR DOORS & WINDOWS TO BE CREAM PAINTED TIMBER PATTERNS TO MATCH EXISTING

WEST ELEVATION

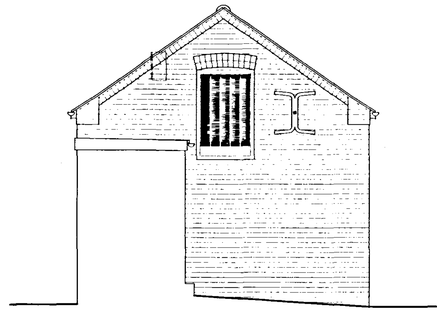

NORTH ELEVATION

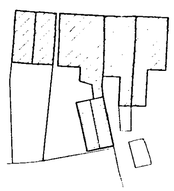

BLOCK PLAN (1:500)

NORTH

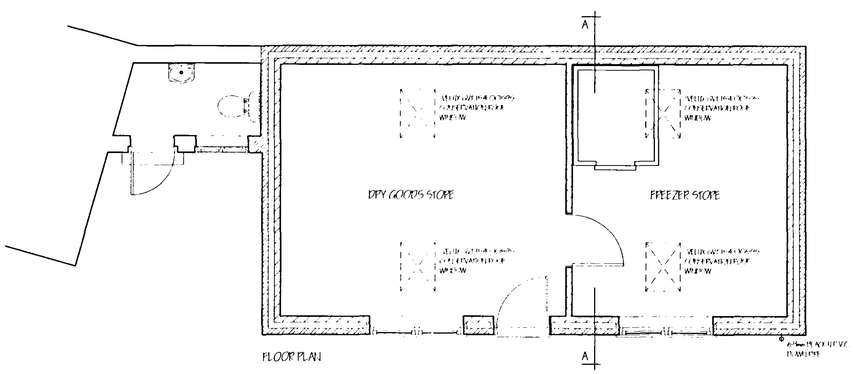

FLOOR PLAN

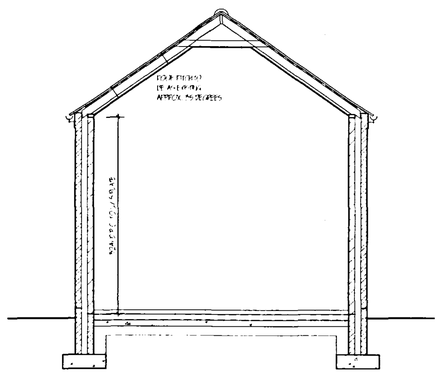

SECTION A - A

Crown Copyright. All rights reserved. Licence Number: 100041449

LOCATION PLAN (1:1250)

SHDC
PLANNING & DEVELOPMENT
2 3 APR 2007
Ref. 0526/07

revision	date	init.	revision details

APPROVED PLAN

COOPER ARCHITECTURAL DESIGN
WOODHALL COTTAGE · HECKLEGATE
HOLBEACH · SPALDING · LINCS · PE12 7EF
Tel: 01406 426999
Mobile - 07808 125 778
E-Mail - c.a.d@btconnect.com

Client.
KAILASH CHINESE TAKEAWAY

Project.
PROPOSED REPLACEMENT SHOP
15 FLEET STREET
HOLBEACH
SPALDING
LINCS

Drawing.
~~EXISTING~~ Proposed.
FLOOR PLAN · ELEVATIONS · SECTION

Scale: 1:50	Drawing No: [illegible]
Date: APR '07	Drawn: [illegible]