
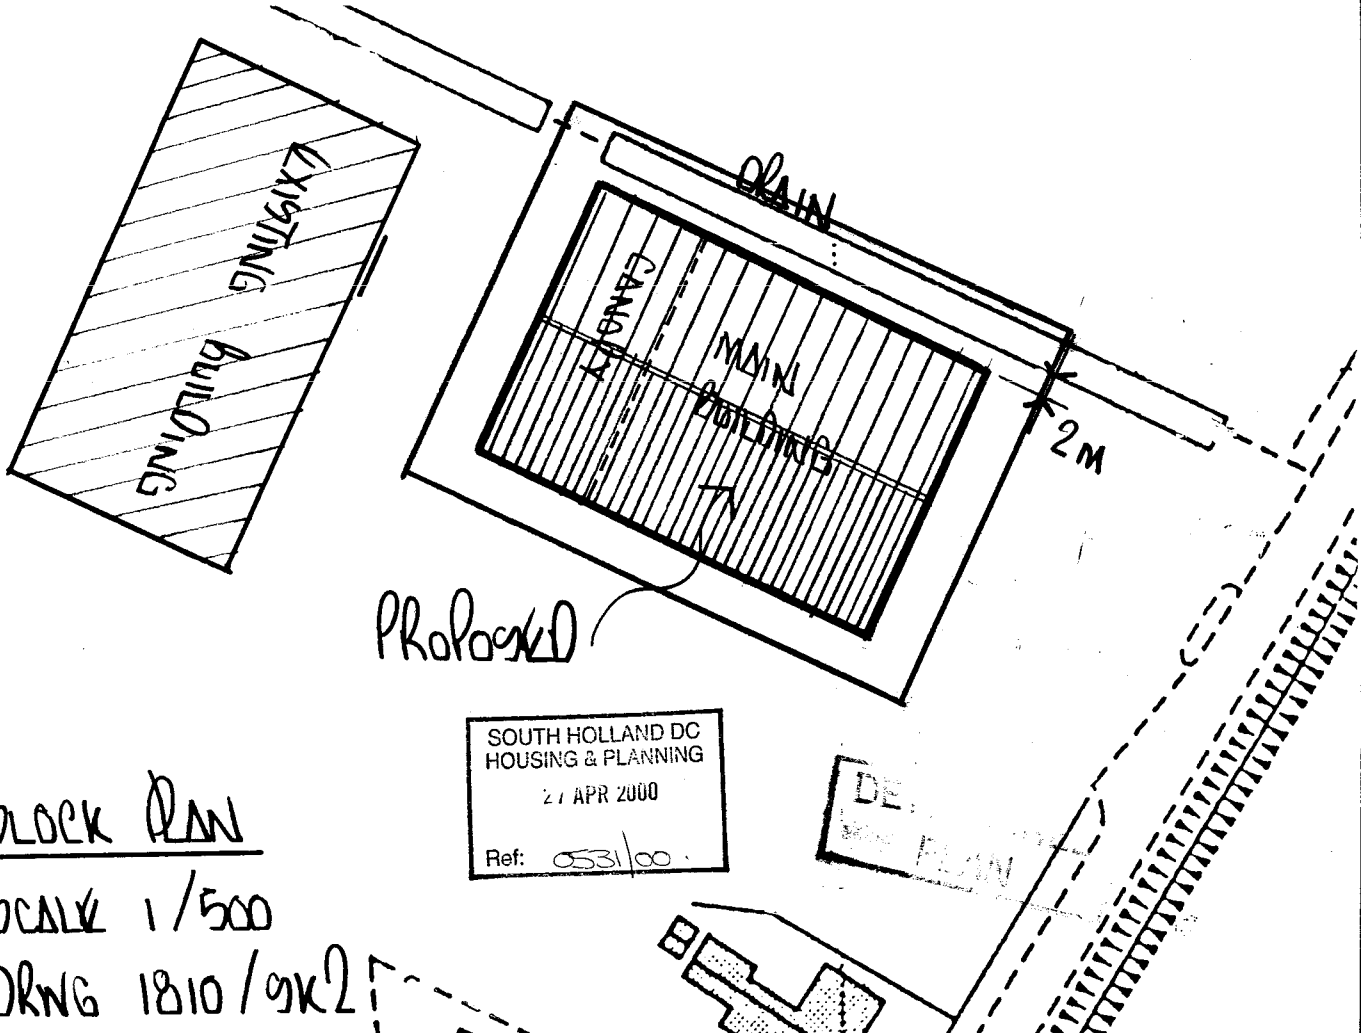


SOUTH HOLLAND DC
HOUSING & PLANNING
27 APR 2000
Ref: 0531/00

BLOCK PLAN

SCALE 1/500

DRWG 1810/9K2

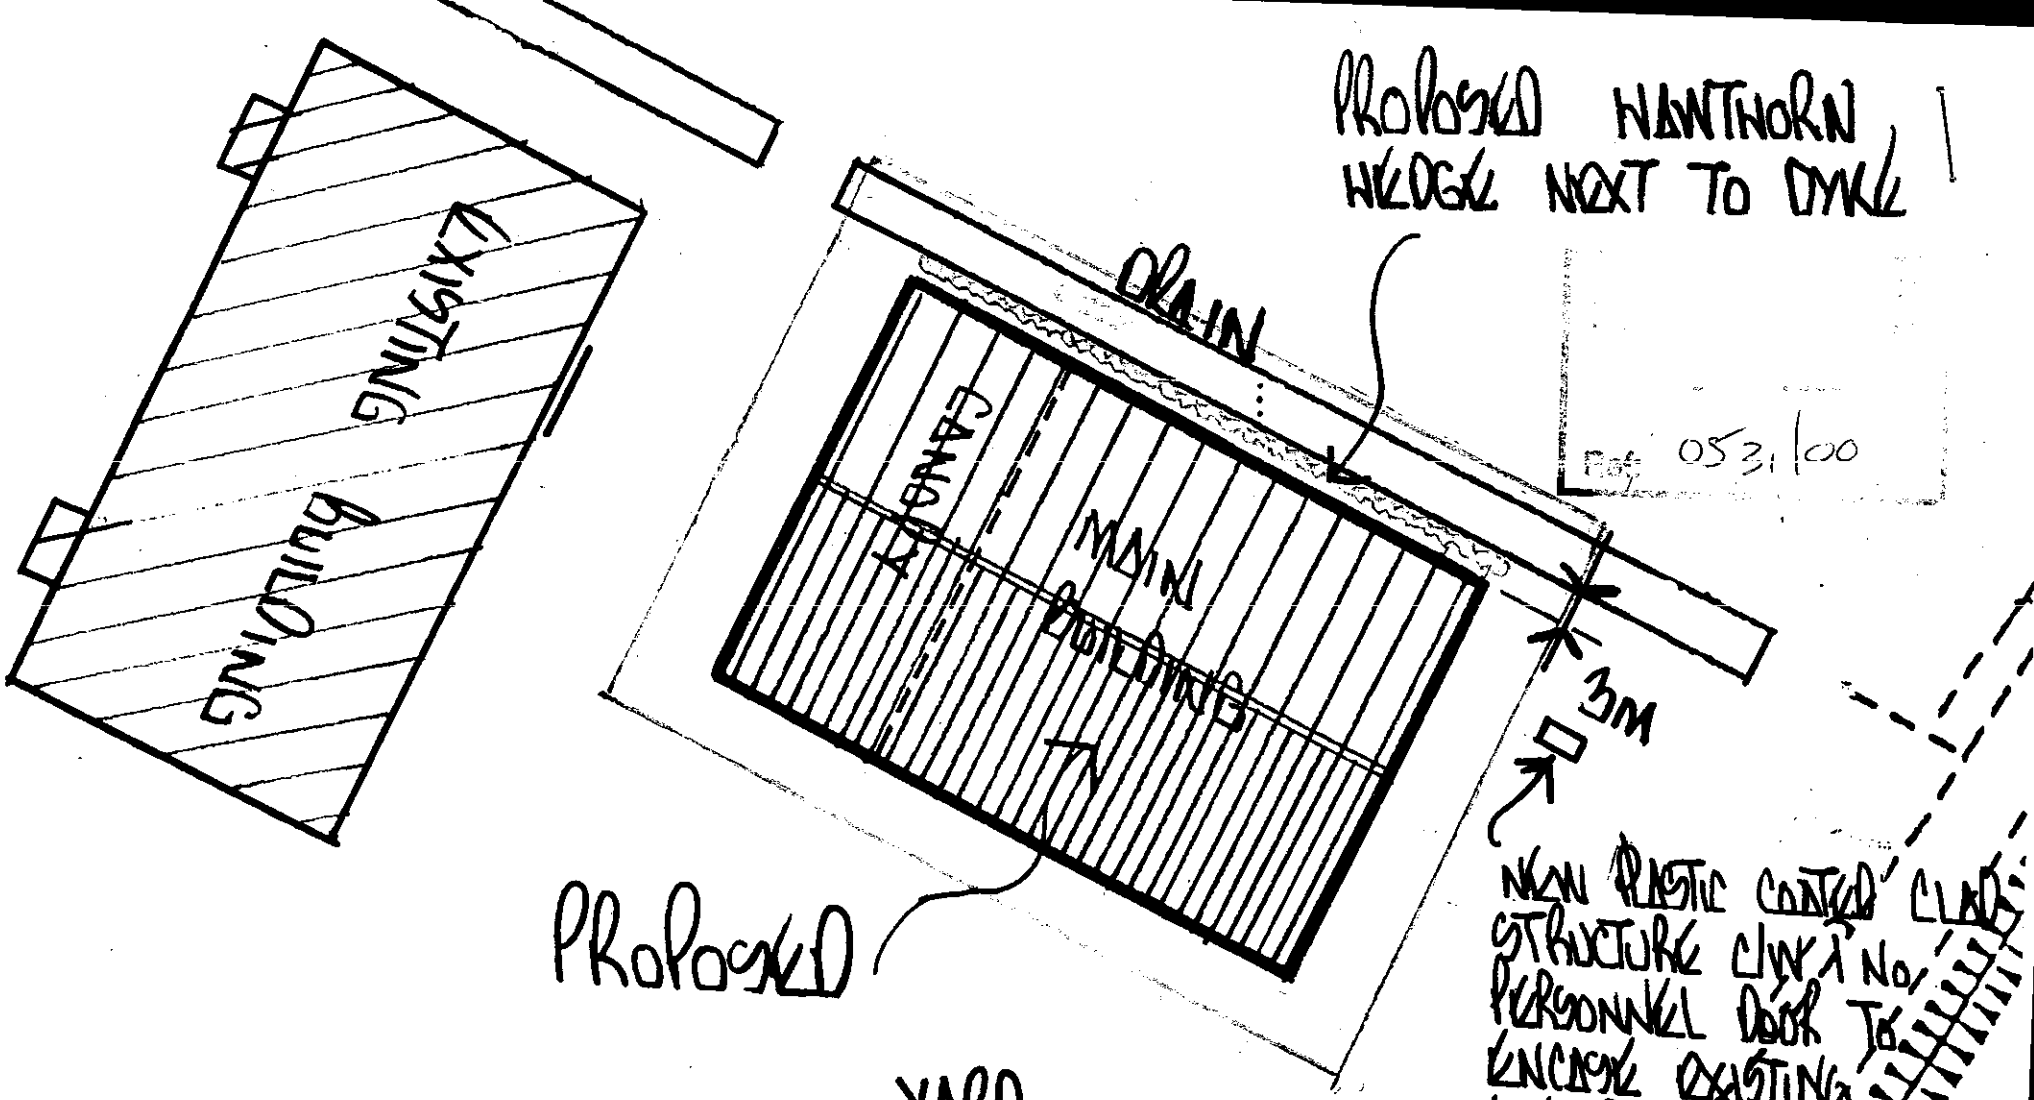


BLOCK PLAN

SCALE 1/500


DRWG 1810/SK2A

ABSTRACTED PLAN
Ref. A1


Ref 'A' LANDSCAPING ADDED
DIMN. FROM DRAIN INCREASED FROM 2M TO 3M
CLAD STRUCTURE ADDED AROUND ELECTRIC BOX 6/7/00 MW

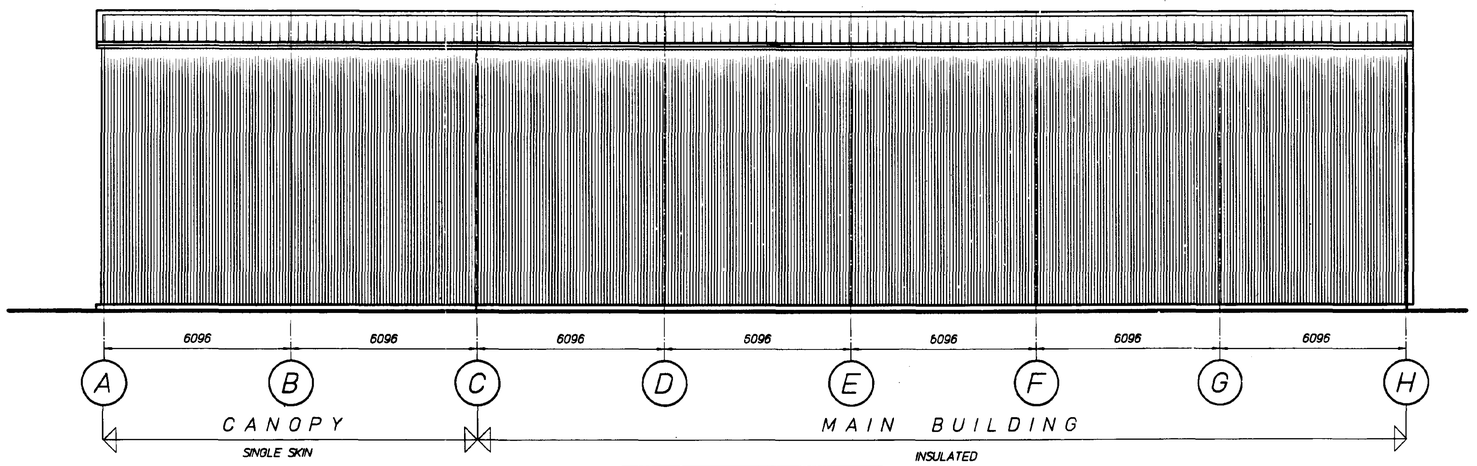

ELEVATION ON GRID LINE 1

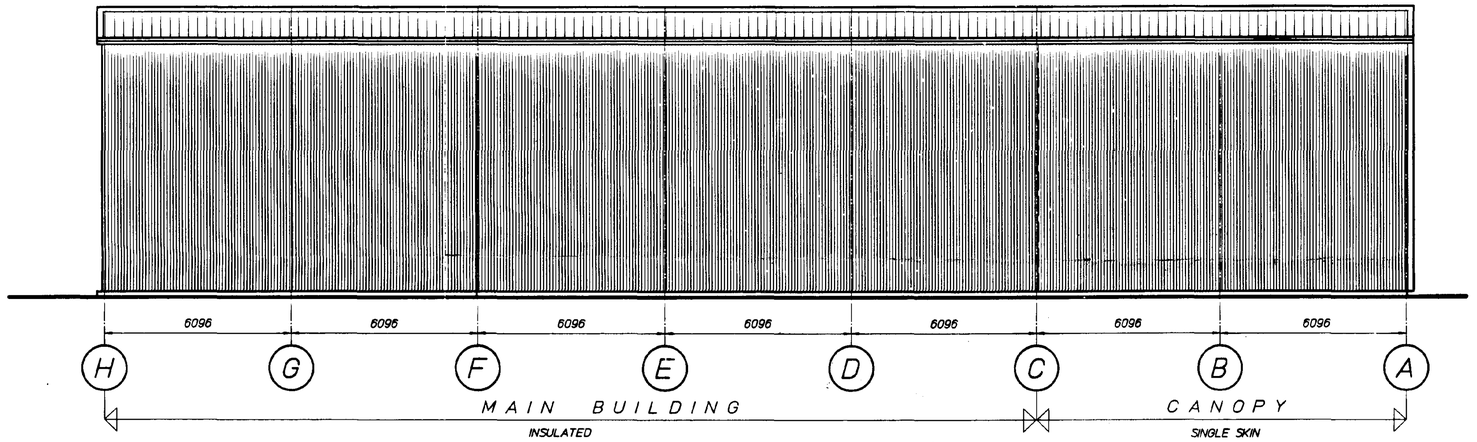

ELEVATION ON GRID LINE 3

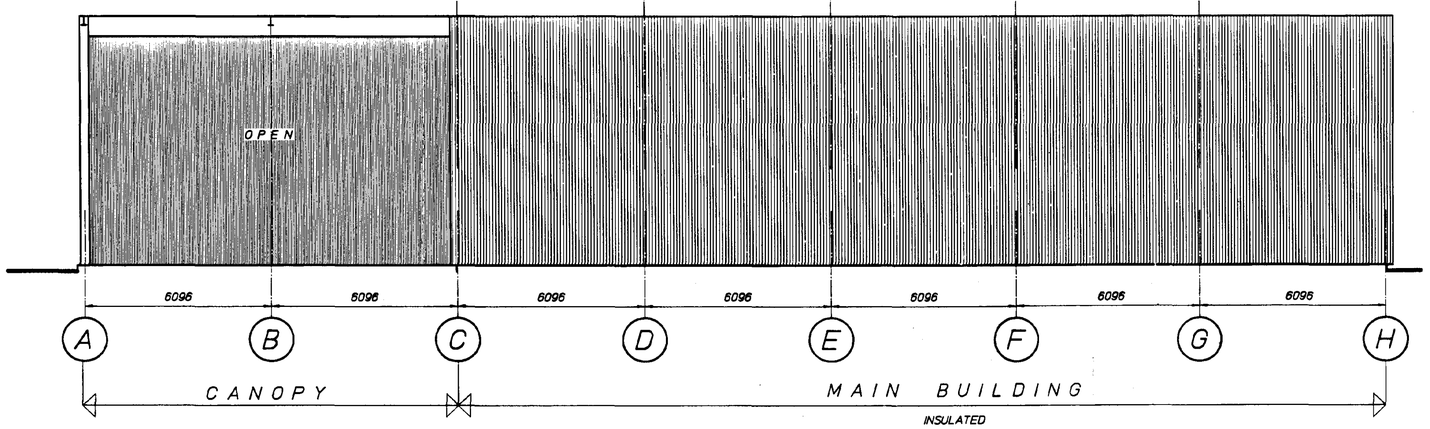

SECTION ON GRID LINE 2 (PARTITION)

THIS DRAWING TO BE READ IN CONJUNCTION WITH 1810/1 & 2

DRG No. 1810 / 3

D.A.GREEN & SONS LTD.
WHAPLODE, SPALDING,
LINCS, PE12 6TL.
Tel: 01406 370585.
Fax: 01406 370766.

GENERAL NOTES.

REVISIONS	BY	DATE

DRAWN	MJW	14/2/00
CHECKED		
SCALE	1/100	

PROJECT

DETERMINED PLAN

HAY FARMING LTD.

SITE

NEW BUILDINGS FARM
HOLBEACH ST. MARKS.


DETAILS

BOX POTATO STORE
BS 5502 CLASS 2


SOUTH HOLLAND DC
HOUSING & PLANNING
27 APR 2000
Ref: H53/00

GREEN
STRUCTURAL


DRG No. 1810 / 3

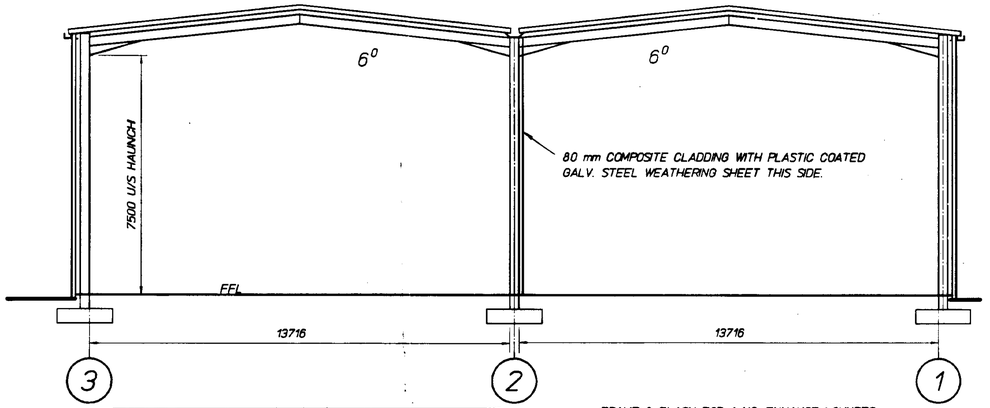


TYPICAL SECTION THRO. PORTAL FRAME

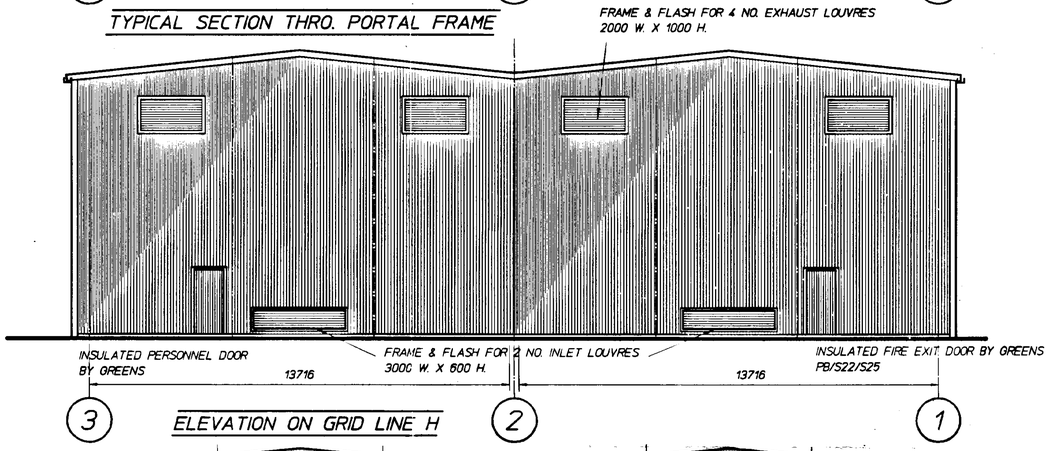

ELEVATION ON GRID LINE H

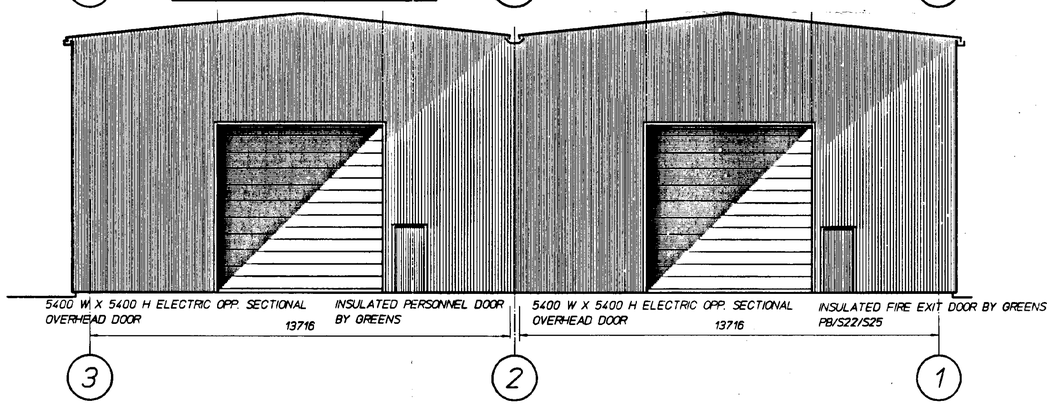

SECTION THRO. PORTAL FRAME GRID LINE C

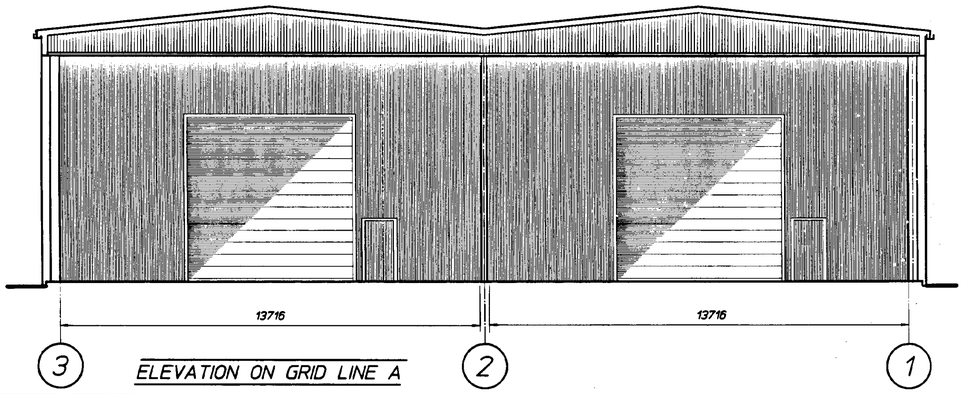

ELEVATION ON GRID LINE A

WARNING

THIS IS NOT A WORKING DRAWING DESIGN & SPECIFICATION CHECKS MUST BE CARRIED OUT BY THE CLIENT WITH HIS CONTRACTOR BEFORE ANY PART OF THE WORK IS COMMENCED.TO ENSURE THE CLIENTS REQUIREMENTS ARE SATISFIED.

ROOF CLADDING

80 mm COMPOSITE CLADDING WITH PLASTIC COATED GALV. STEEL WEATHERING SHEET. COLOUR : GOOSEWING GREY BS 10 A 05
FIXED IN AN OVER PURLIN POSITION TO MAIN BUILDING ONLY
C/W ALL NECESSARY MATCHING FLASHINGS FILLERS & FIXINGS
SINGLE SKIN CLADDING TO CANOPY

VERTICAL CLADDING

80 mm COMPOSITE CLADDING WITH PLASTIC COATED GALV. STEEL WEATHERING SHEET. COLOUR : OLIVE GREEN BS 12 B 27
FIXED IN AN OVER RAIL POSITION & C/W ALL NECESSARY MATCHING FLASHINGS & FIXINGS. DOWN TO LAP FFL TO ALL ELEVATIONS TO MAIN BUILDING. CANOPY TO BE SINGLE SKIN ON BOTH ELEVATIONS WITH SINGLE SKIN CLADDING TO GABLE PEAKS ONLY.
INTERNAL PARTITION INSULTED VERTICAL CLADDING TO GRID LINE 2 TO BE AS ABOVE MAIN BUILDING BUT DOWN TO FFL

RAINWATER GOODS

EXTERNAL COLOUR COATED STEEL BOX GUTTERS
DOWNPIPES TO FFL.

NO ROOFLIGHTS/SIDELIGHTS

FIRE EXIT DOORS

PROVIDE FIRE EXIT SIGN ABOVE & PANIC BAR / LATCH. C/W PUSH BAR TO OPEN SIGN. ALL TO BS1635 1990 & BS5499 PT1 1990 / BS5306.
DOOR TO OPEN OUT ONTO MIN. 1200 SQ. CONC APRON.

DEVELOPMENT PLAN

SOUTH HOLLAND DC
HOUSING & PLANNING
27 APR 2000
Ref: S53/00

THIS DRAWING TO BE READ IN CONJUNCTION WITH 1810/1 & 3

DRG No. 1810 / 2

D.A.GREEN & SONS LTD.
WHAPLODE, SPALDING,
LINCS, PE12 6TL.
Tel: 01406 370585.
Fax: 01406 370766.

GENERAL NOTES.

REVISIONS	BY	DATE

DRAWN	MJW	14/2/00
CHECKED		
SCALE	1/100	

PROJECT

HAY FARMING LTD.

SITE


NEW BUILDINGS FARM
HOLBEACH ST. MARKS.

DETAILS

BOX POTATO STORE
BS 5502 CLASS 2

GREEN
STRUCTURAL

DRG No. 1810 / 2

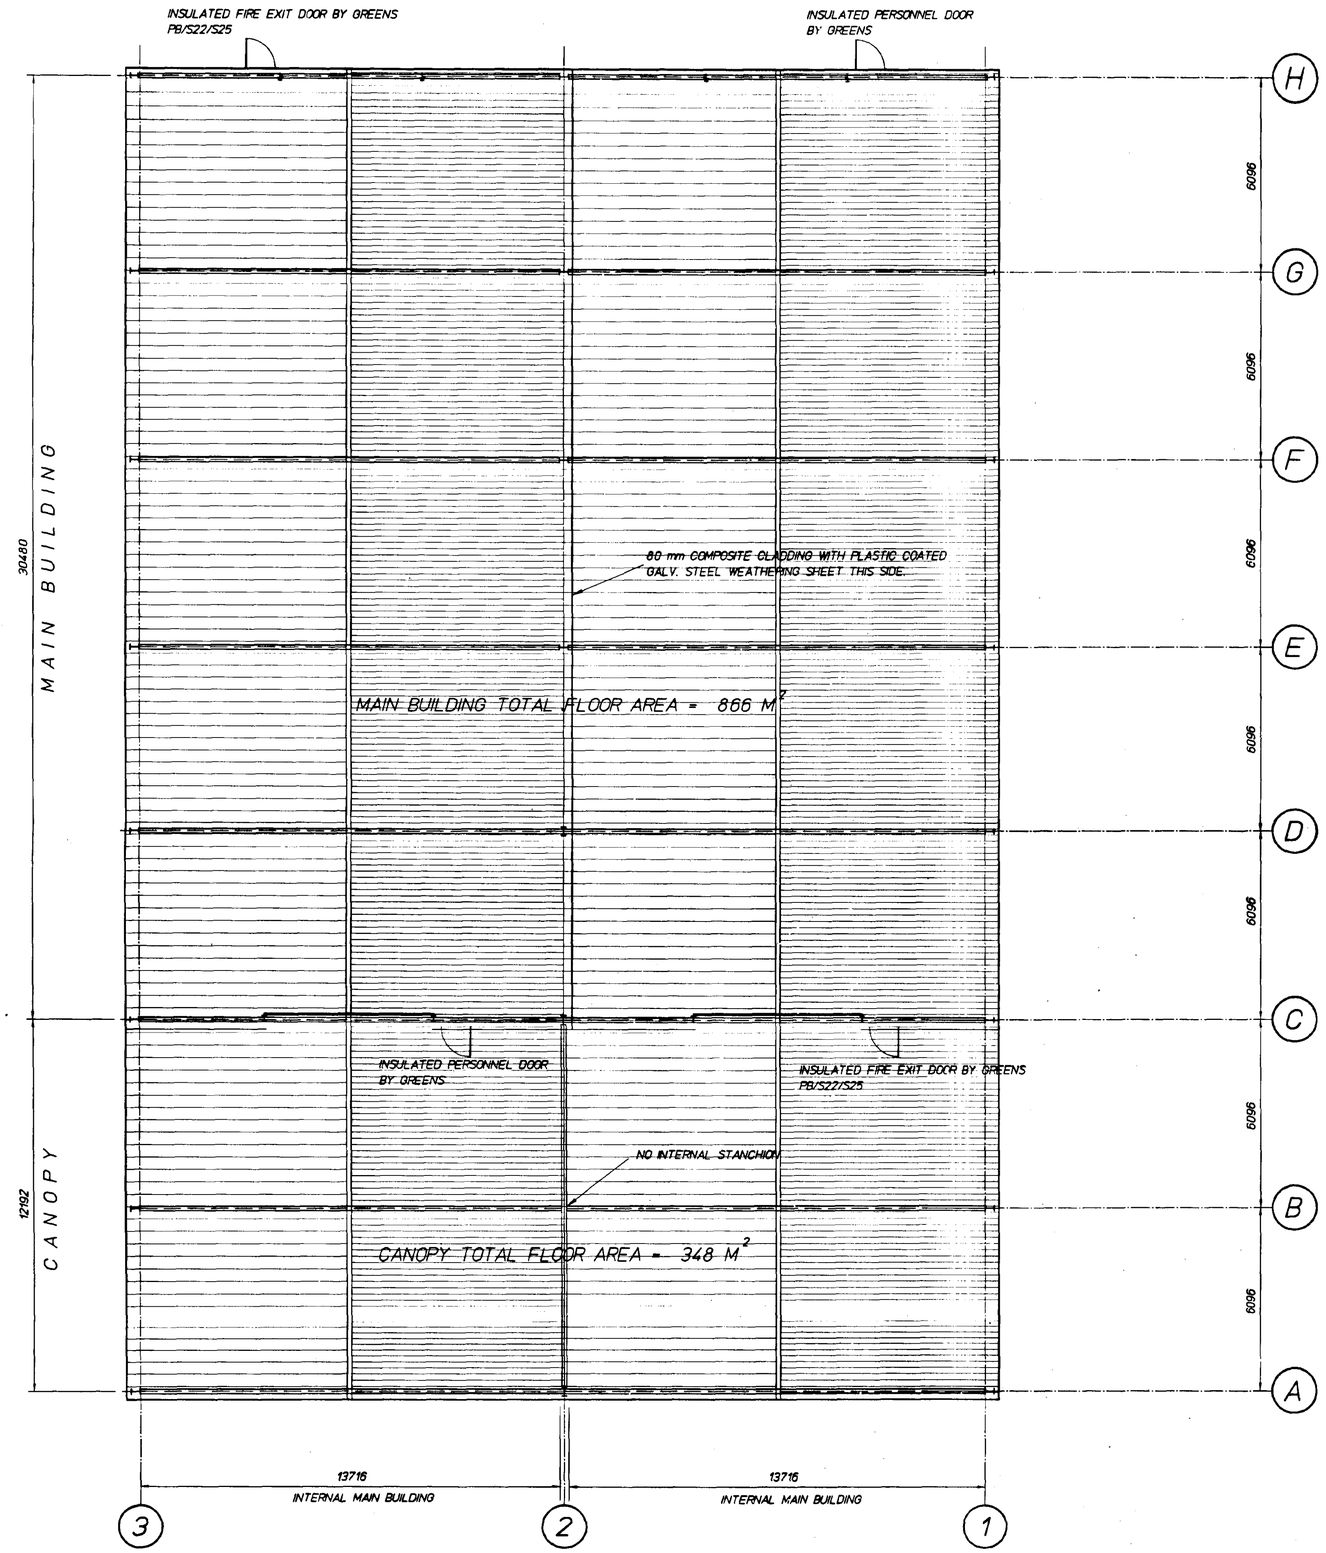

ROOF PLAN

TOTAL FLOOR AREA INC. MAIN BUILDING & CANOPY APPROX = 1214 M²

THIS DRAWING TO BE READ IN CONJUNCTION WITH 1810/2 & 3

DETERMINED

SOUTH HOLLAND DC
HOUSING & PLANNING
27 APR 2000
Ref: S/31/00

DRG No. 1810 / 1

D.A.GREEN & SONS LTD.
WHAPLODE, SPALDING,
LINCS, PE12 6TL.
Tel: 01406 370585.
Fax: 01406 370766.

GENERAL NOTES.

REVISIONS	BY	DATE

DRAWN	MJW	14/2/00
CHECKED		
SCALE	1/100	

PROJECT

HAY FARMING LTD.

SITE


NEW BUILDINGS FARM
HOLBEACH ST. MARKS.

DETAILS


BOX POTATO STORE
BS 5502 CLASS 2

GREEN
STRUCTURAL


DRG No. 1810 / 1

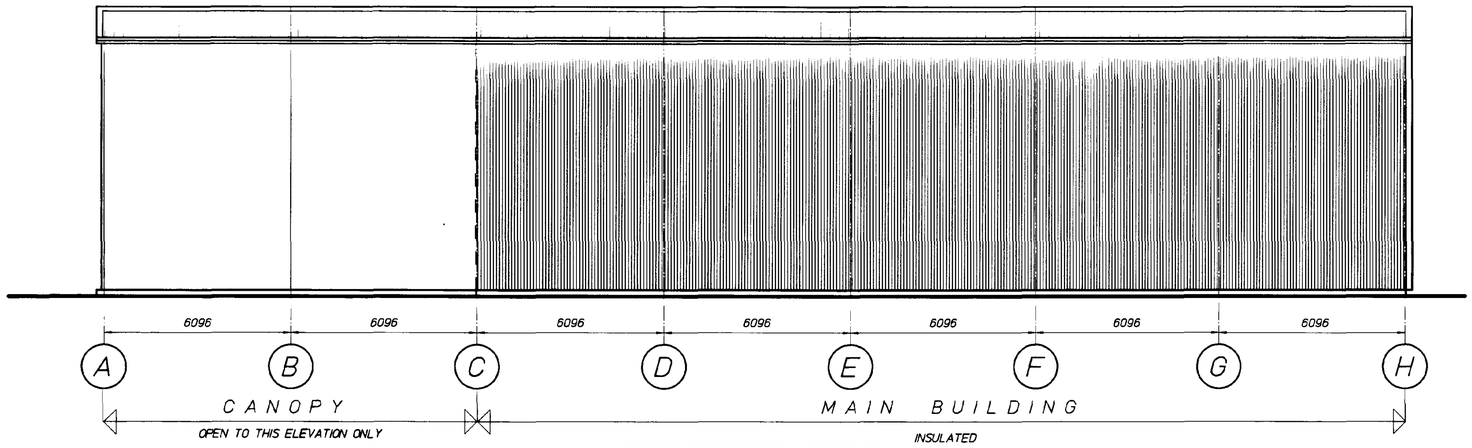

ELEVATION ON GRID LINE 1

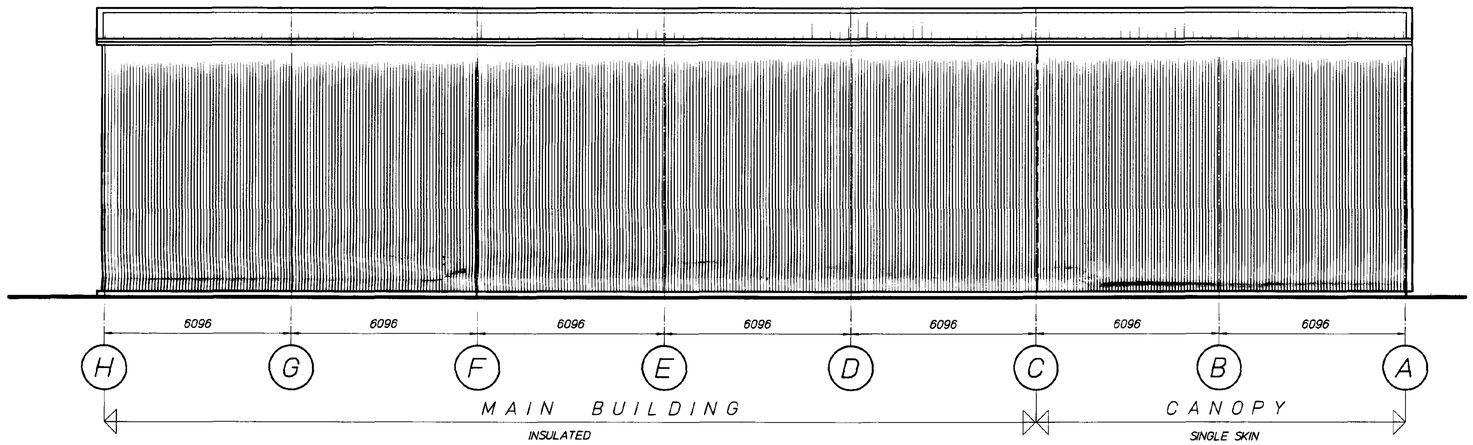

ELEVATION ON GRID LINE 3

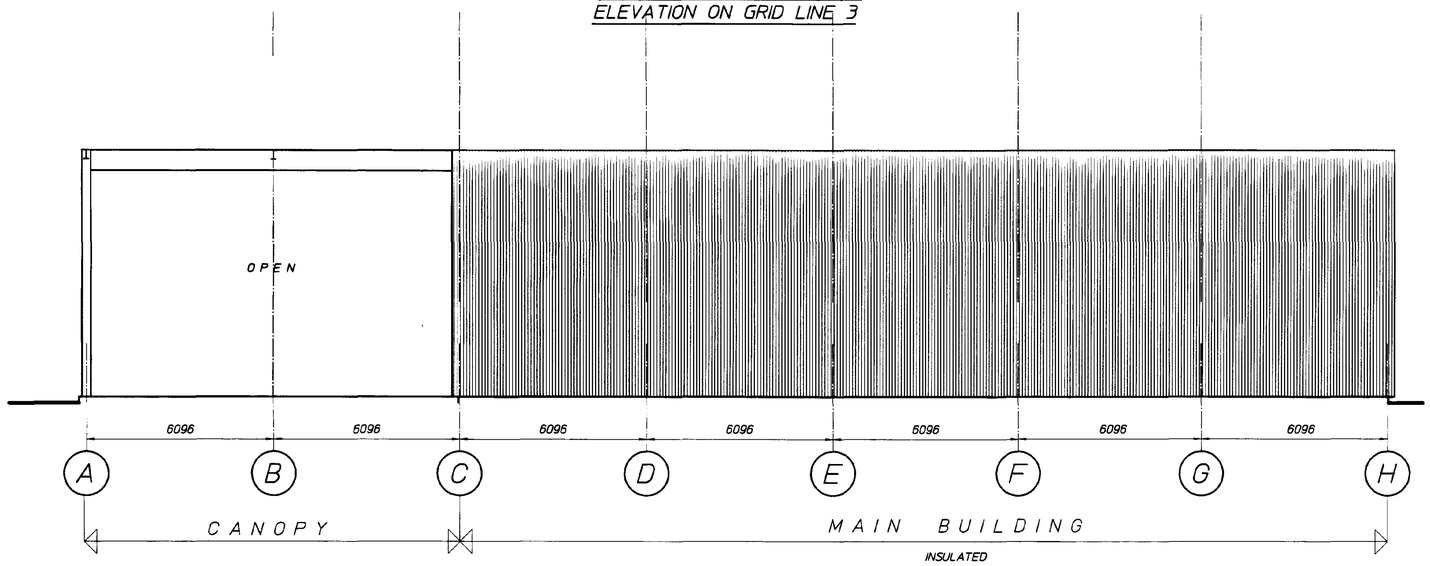

SECTION ON GRID LINE 2 (PARTITION)

THIS DRAWING TO BE READ IN CONJUNCTION WITH 1810/1 & 2

DRG No. 1810 / 3 A

D.A.GREEN & SONS LTD.
WHAPLODE, SPALDING,
LINCS, PE12 6TL.
Tel: 01406 370585.
Fax: 01406 370766.

GENERAL NOTES.

SOUTH HOLLAND DISTRICT COUNCIL
BUILDING CONTROL
10 JUL 2000
Ref: 0531/00

REVISIONS	BY	DATE
A CANOPY VERTICAL CLADDING REMOVED ON GRID LINE 1 (VO 884/00)	MJW	5/7/00

DRAWN	MJW	14/2/00
CHECKED		
SCALE	1/100	

PROJECT

HAY FARMING LTD.

SITE

NEW BUILDINGS FARM
HOLBEACH ST. MARKS.

DETAILS

BOX POTATO STORE
BS 5502 CLASS 2

GREEN
STRUCTURAL

DRG No. 1810 / 3 A