
Ordnance Survey®

OS Sitemap®

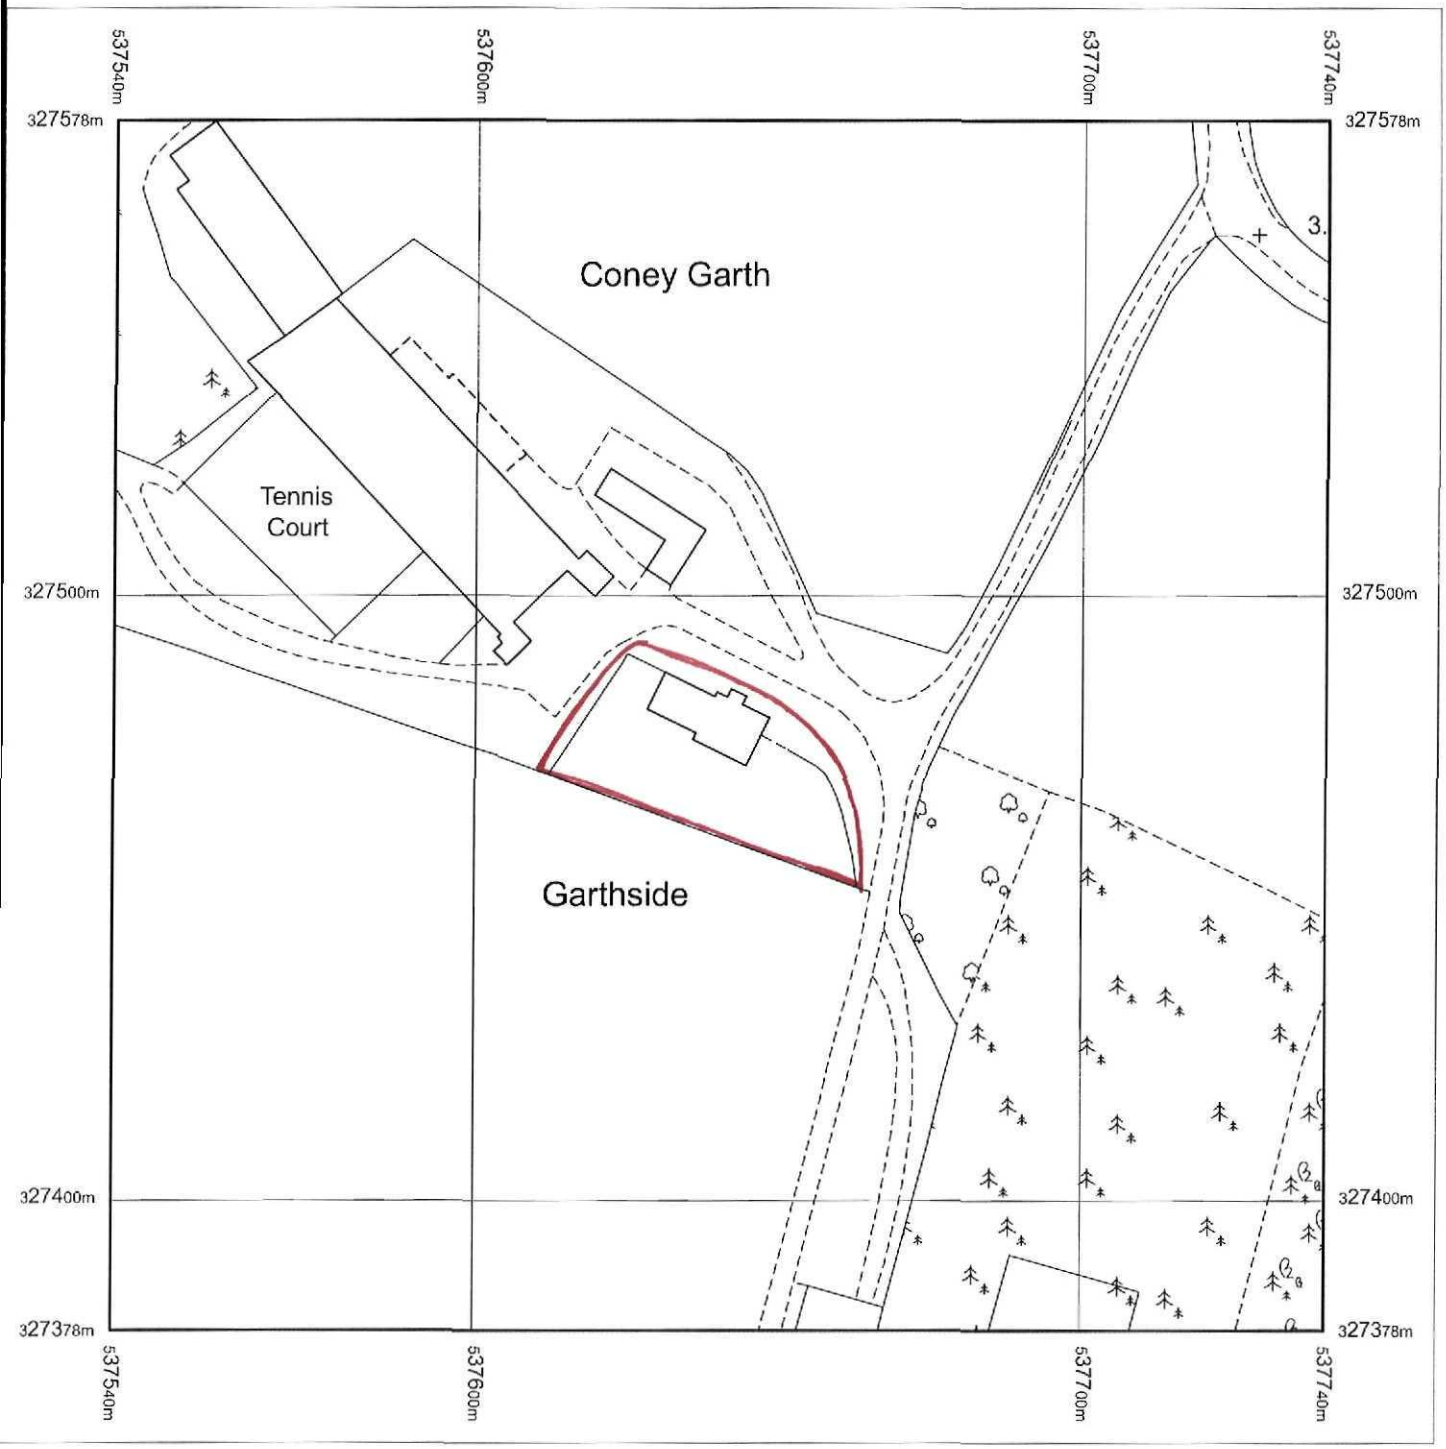

Produced 24.05.2010 from the Ordnance Survey National Geographic Database and incorporating surveyed revision available at this date. © Crown Copyright 2010.

Reproduction in whole or part is prohibited without the prior permission of Ordnance Survey.

Ordnance Survey, the OS Symbol and OS Sitemap are registered trademarks of Ordnance Survey, the national mapping agency of Great Britain.

The representation of a road, track or path is no evidence of a right of way.

The representation of features as lines is no evidence of a property boundary.

Part or all of this OS Sitemap is enlarged from mapping produced at one or more of the following scales: 1:1250, 1:2500, 1:10000.


Metres
0 20 40

Scale 1:1250

Supplied by: **Bookmark Spalding Ltd**
Serial number: 00100700
Centre coordinates: 537640.5 327478.5

Further information can be found on the OS Sitemap Information leaflet or the Ordnance Survey web site: www.ordnancesurvey.co.uk

SHDC
Planning & Development
28 JUN 2010
Ref: 0533-10

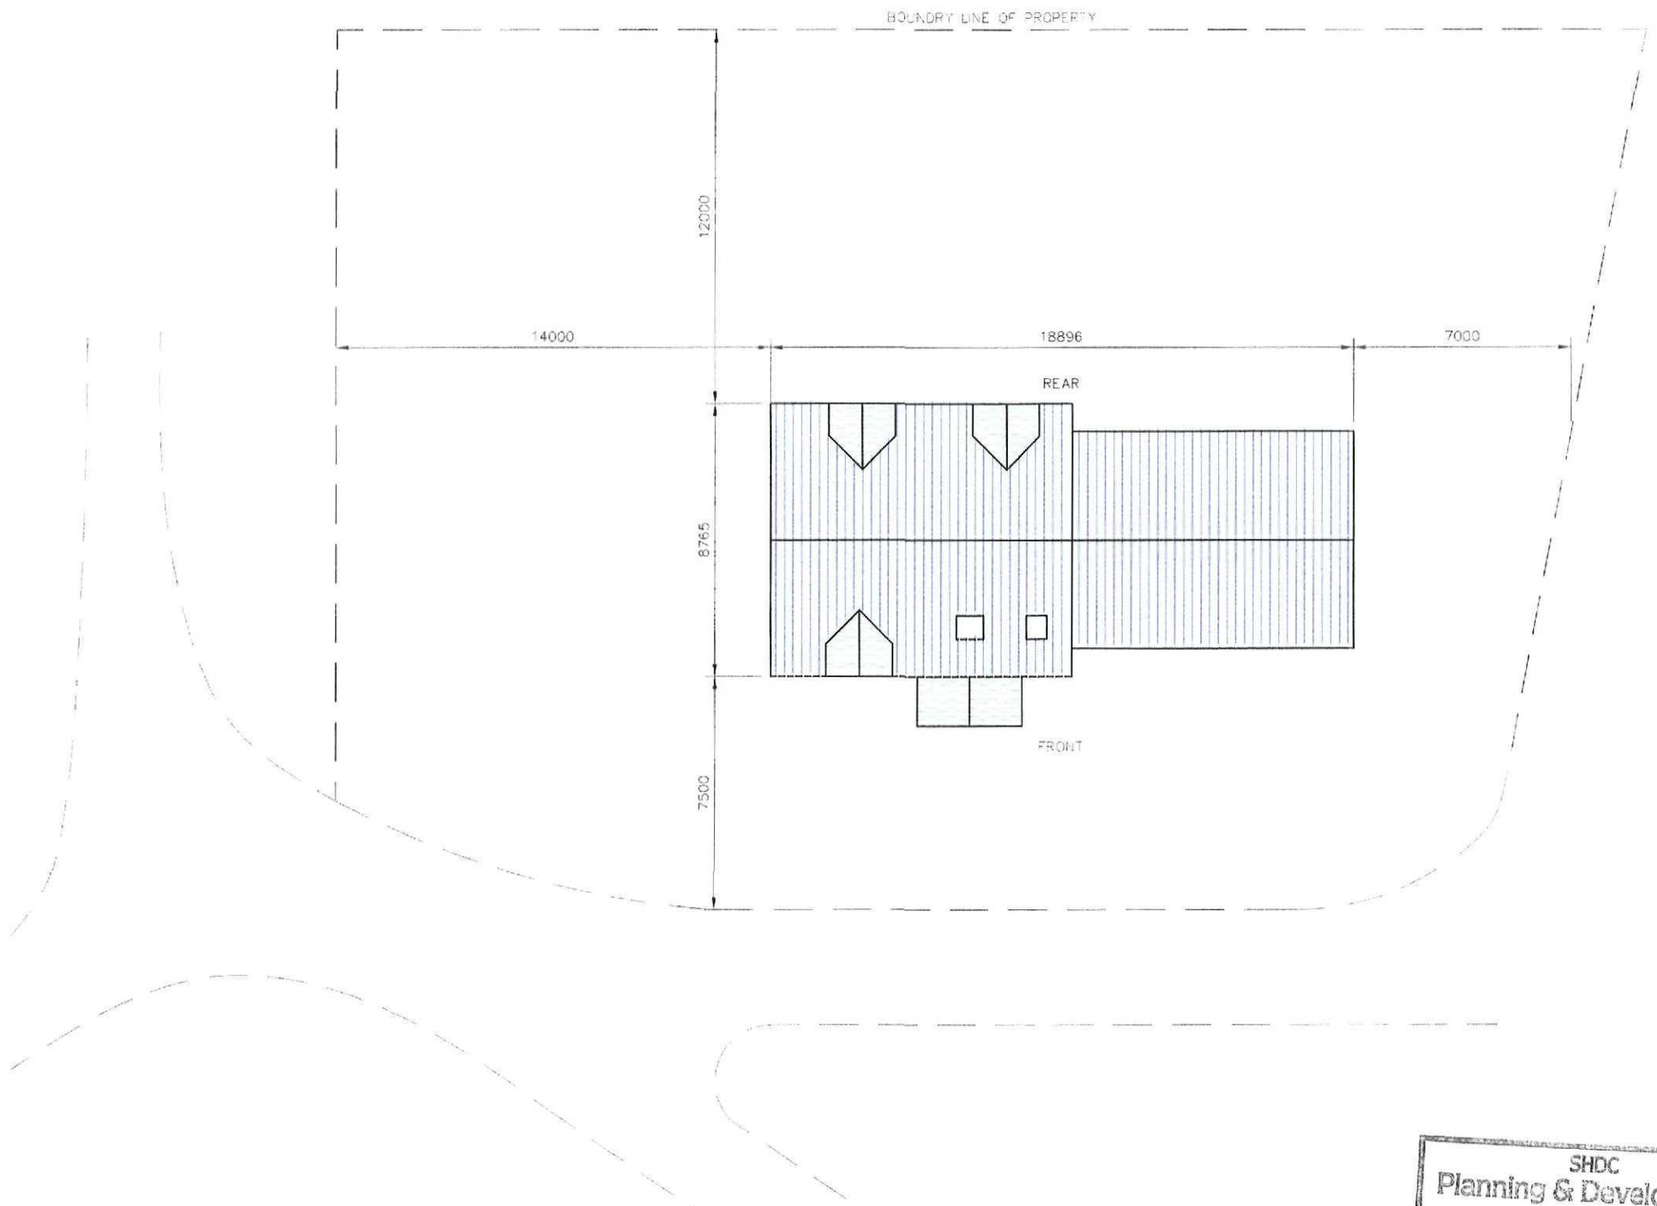

SHDC
Planning & Development
28 JUN 2010
Ref: 0533-10

DO NOT SCALE - IF IN DOUBT ASK

CONEY GARTH TRUST

Rev	Description	Date
P1	ISSUE TO SHDC FOR PLANNING	27.05.10

meadstone
construct UK limited
FRESH APPROACH
HEDGEFIELD HURN
GOSBERTON RISEGATE
SPALDING
LINCS PE11 4JE
TEL: 01775 750345
FAX: 01775 750567
EMAIL: admin@meadstone.co.uk
www.meadstone.co.uk

Drawing Title: EXISTING BUILDING PLAN

Contract Title: 'GARTHSIDE' HOLBEACH HURN, SPALDING, LINCS


Drawn By: AJM	Date: 22.04.10
Scale: 1:200	Checked By: MS

Contract Ref No:	Drawing No.:	Revision:
10-173	CGT-001	P1

THIS INFORMATION IS A CONFIDENTIAL DOCUMENT AND SHOULD NOT BE COPIED OR USED NOR IT'S CONTENTS DIVULGED WITHOUT PRIOR WRITTEN CONSENT OF MEADSTONE

DO NOT SCALE - IF IN DOUBT ASK

CONEY GARTH TRUST

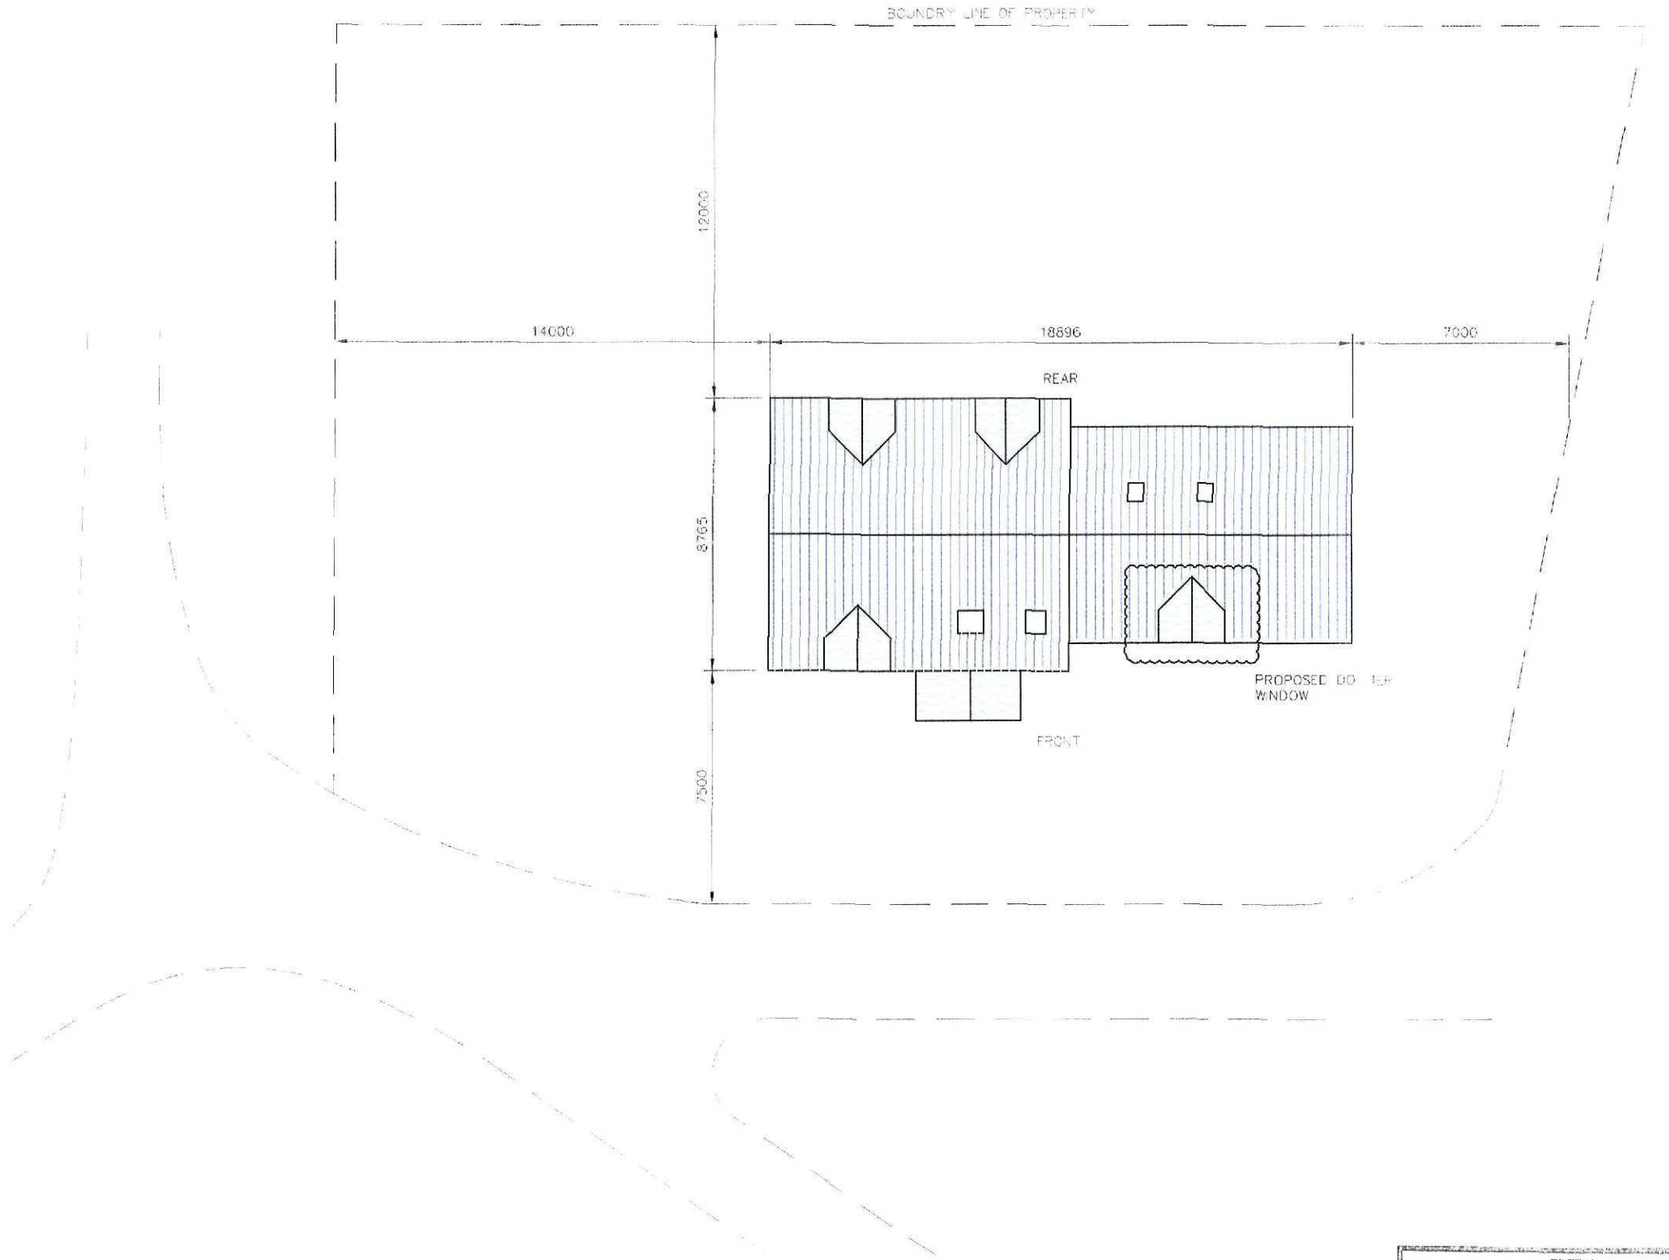

SHDC
Planning & Development
28 JUN 2010
Ref: 0533-10

Rev	Description	Date
P1	ISSUE TO SHDC FOR PLANNING	25.06.10

meadstone
construct UK limited
FRESH APPROACH
HEDGEFIELD HURN
GOSBERTON RISEGATE
SPALDING
LINCS PE11 4JE
TEL: 01775 760345
FAX: 01775 760567
EMAIL: admin@meadstone.co.uk
www.meadstone.co.uk

Drawing Title: PROPOSED BUILDING PLAN

Contract Title: 'GARTHSIDE' HOLBEACH HURN, SPALDING, LINCS

Drawn By: AJM	Date: 22.04.10
Scale: 1:200	Checked By: MS

Contract Ref No.:	Drawing No.:	Revision:
10-173	CGT-002	P1

THIS INFORMATION IS A CONFIDENTIAL DOCUMENT AND SHOULD NOT BE COPIED OR USED NOR ITS CONTENTS DIVULGED WITHOUT PRIOR WRITTEN CONSENT OF MEADSTONE



REAR ELEVATION – SOUTH WEST

DO NOT SCALE - IF IN DOUBT ASK

CONEY GARTH TRUST

Plan
Development
07 JUL 2010
Ref: 0533-10

Rev	Description	Date
P1	ISSUE TO SHDC FOR PLANNING	05.07.10

meadstone
construct UK limited
FRESH APPROACH
HEDGEFIELD HURN
GOSBERTON RISEGATE
SPALDING
LINCS PE11 4JE
TEL: 01775 750345
FAX: 01775 750567
EMAIL: admin@meadstone.co.uk
www.meadstone.co.uk

Drawing Title: PROPOSED SOUTH WEST ELEVATION

Contract Title: 'GARTHSIDE'
HOLBEACH HURN, SPALDING,
LINCS

Drawn By: AJM	Date: 05.07.10
Scale: 1:100	Checked By: MS

Contract Ref No.:	Drawing No.:	Revision:
10-173	CGT-005	P1

THIS INFORMATION IS A CONFIDENTIAL DOCUMENT AND SHOULD NOT BE COPIED OR USED NOR IT'S CONTENTS DIVULGED WITHOUT PRIOR WRITTEN CONSENT OF MEADSTONE

DO NOT SCALE - IF IN DOUBT ASK


CONEY GARTH TRUST



FRONT ELEVATION – NORTH EAST



END ELEVATION – NORTH WEST

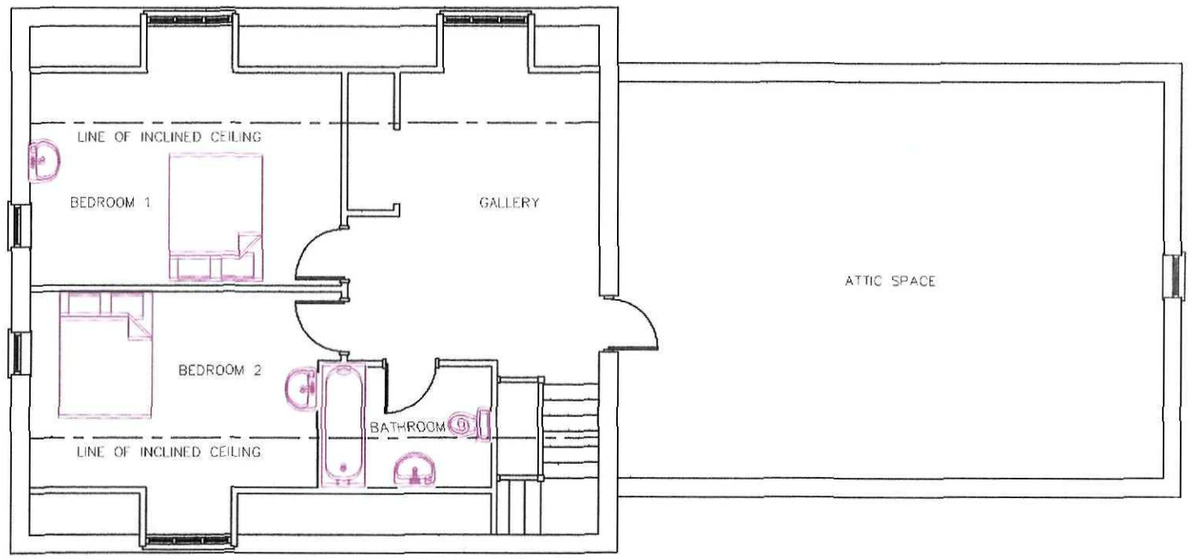

FIRST FLOOR PLAN

SHDC
Planning & Development
28 JUN 2010
Ref: 0533-10

Rev	Description	Date
F1	ISSUE TO SHDC FOR PLANNING	25.06.10

meadstone
construct UK limited
FRESH APPROACH
HEDGEFIELD HURN
GOSBERTON RISEGATE
SPALDING
LINCS PE11 4JE
TEL: 01775 750345
FAX: 01775 750567
EMAIL: admin@meadstone.co.uk
www.meadstone.co.uk

Drawing Title:
EXISTING NORTH EAST & NORTH WEST ELEVATION

Contract Title:
GARTHSIDE
HOLBEACH HURN, SPALDING, LINCS

Drawn By: AJM	Date: 22.04.10
Scale: 1:100	Checked By: MS

Contract Ref No.:	Drawing No.:	Revision:
10-173	CGT-003	F1

THIS INFORMATION IS A CONFIDENTIAL DOCUMENT AND SHOULD NOT BE COPIED OR USED NOR IT'S CONTENTS DIVULGED WITHOUT PRIOR WRITTEN CONSENT OF MEADSTONE

DO NOT SCALE - IF IN DOUBT ASK


CONEY GARTH TRUST



FRONT ELEVATION – NORTH EAST



END ELEVATION – NORTH WEST

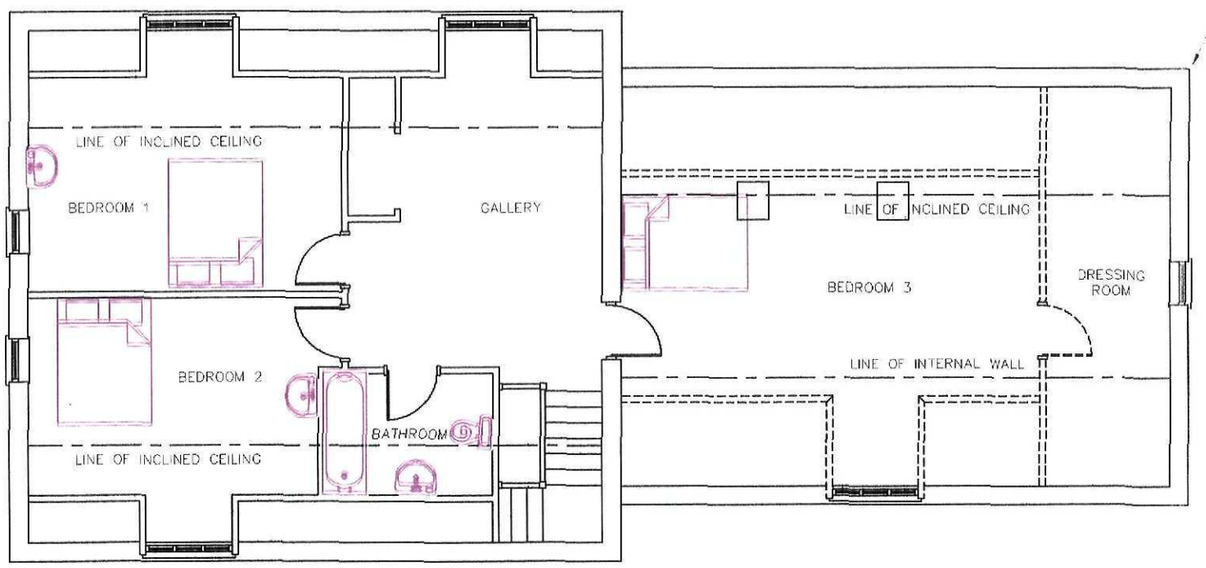

FIRST FLOOR PLAN

SHDC
Planning & Development
28 JUN 2010
Ref: 0533-10

Rev	Description	Date
F1	ISSUE TO SHDC FOR PLANNING	25.06.10

meadstone
construct UK limited
FRESH APPROACH
HEDGEFIELD HURN
GOSBERTON RISEGATE
SPALDING
LINCS PE11 4JE
TEL: 01775 750345
FAX: 01775 750567
EMAIL: admin@meadstone.co.uk
www.meadstone.co.uk

Drawing Title: PROPOSED NORTH EAST & NORTH WEST ELEVATION

Contract Title: GARTHSIDE HOLBEACH HURN, SPALDING, LINCS

Drawn By: AJM	Date: 22.04.10
Scale: 1:100	Checked By: MS

Contract Ref No.:	Drawing No.:	Revision:
10-173	CGT-004	F1

THIS INFORMATION IS A CONFIDENTIAL DOCUMENT AND SHOULD NOT BE COPIED OR USED NOR ITS CONTENTS DIVULGED WITHOUT PRIOR WRITTEN CONSENT OF MEADSTONE