
FACING BRICKS IBSTOCK GOLDEN PURPLE WITH PURPLE QOINS
ROOF TILES SANDTOFT HARVEST GOLD
CREAM UPVC WINDOWS

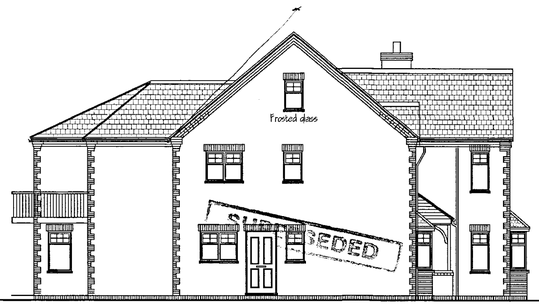

FRONT ELEVATION SUPERSEDED



SIDE ELEVATION




REAR ELEVATION SUPERSEDED




SIDE ELEVATION


SUPERSEDED

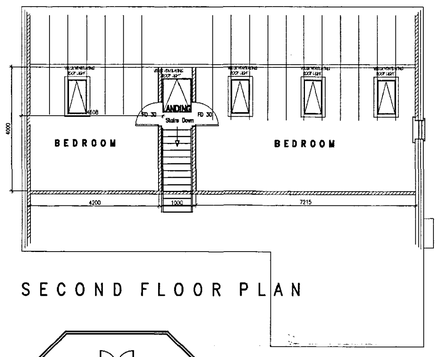


SECOND FLOOR PLAN

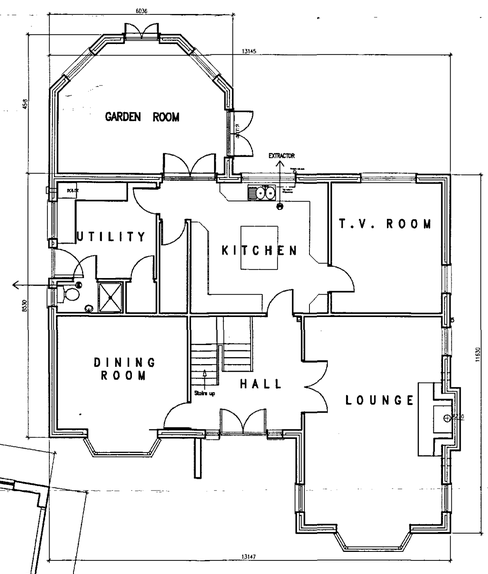


GROUND FLOOR PLAN

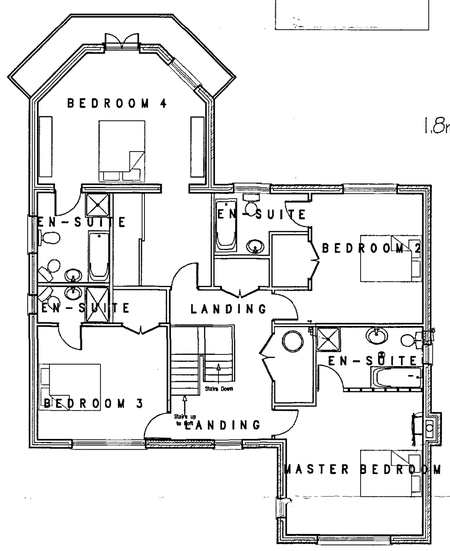


FIRST FLOOR PLAN

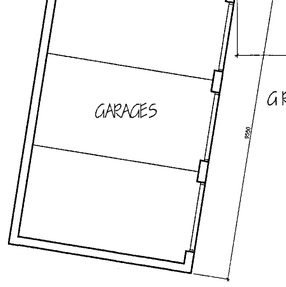

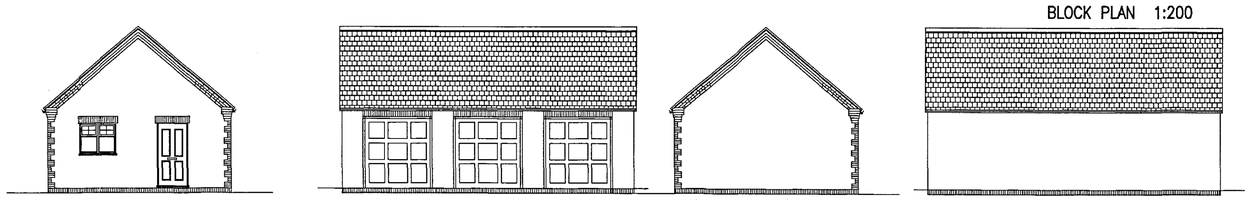

GARAGE ELEVATION

BLOCK PLAN 1:200

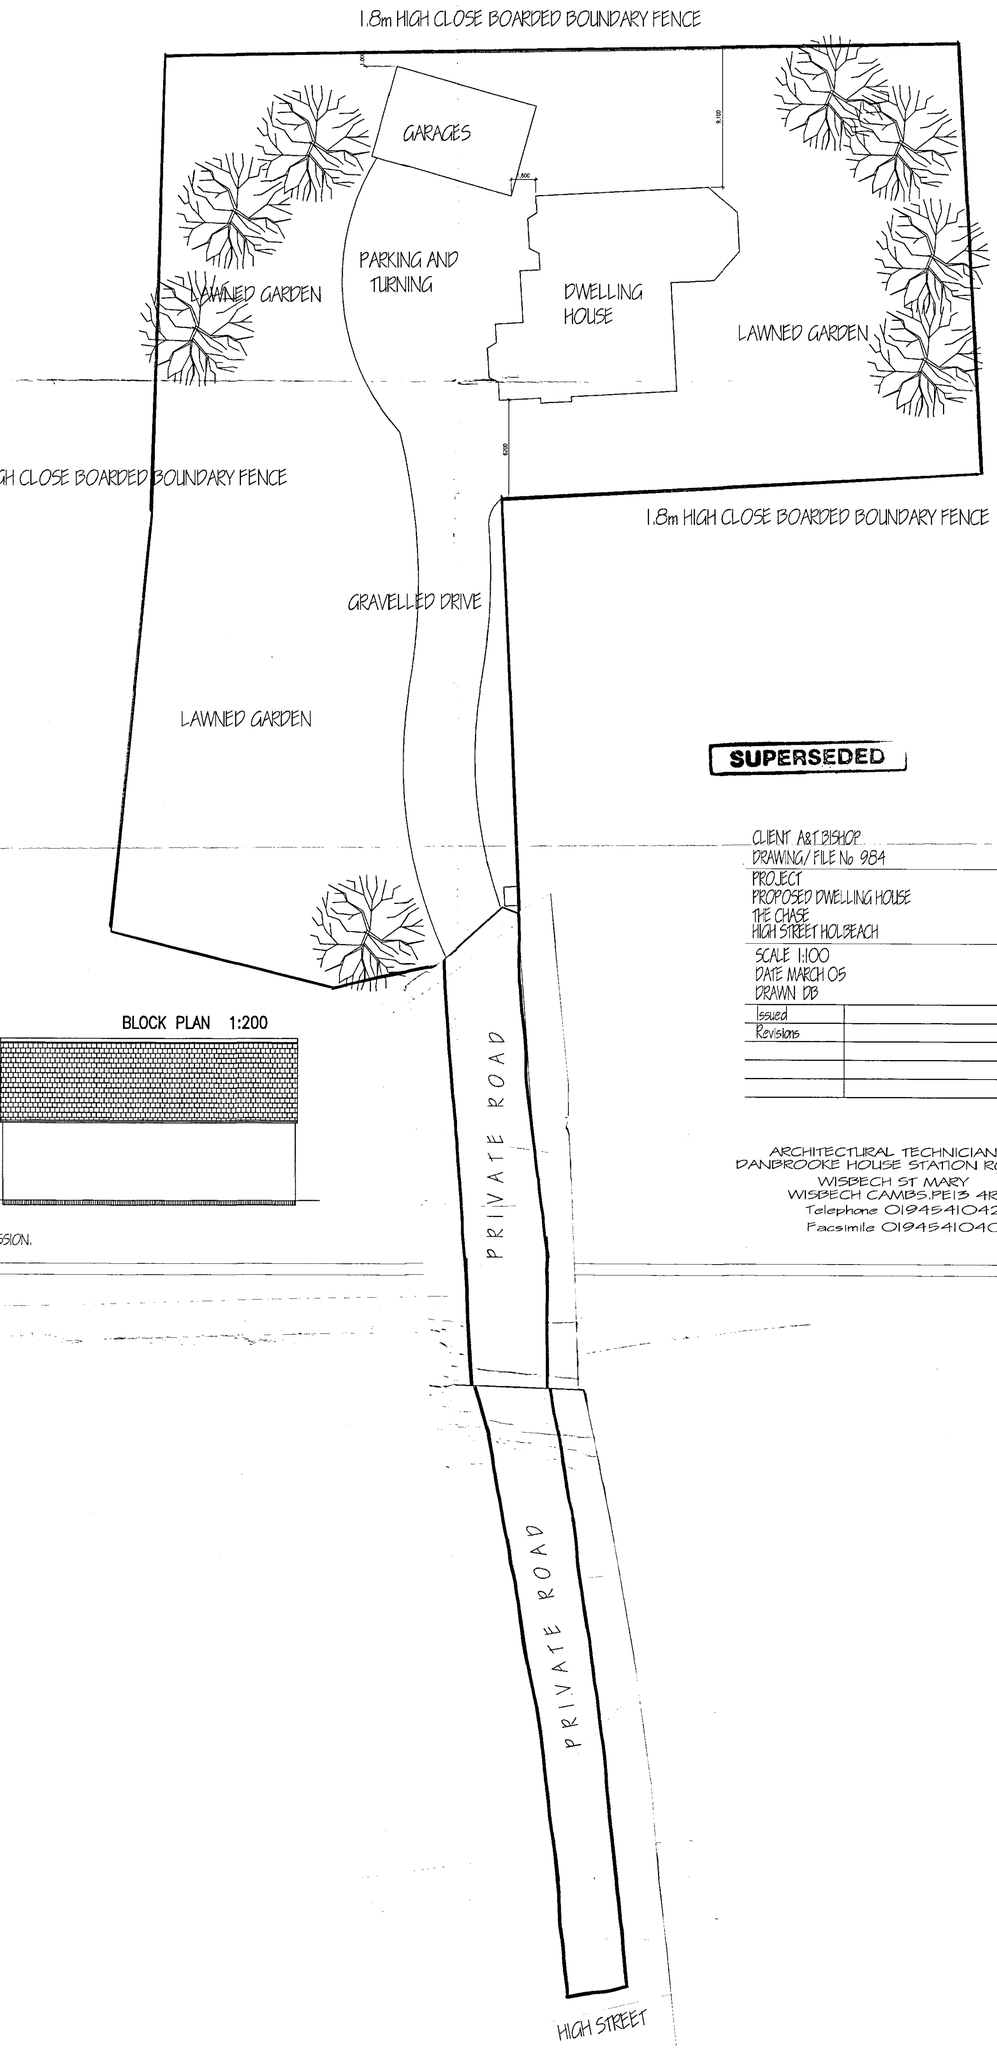

SUPERSEDED

David Broker Design Services Ltd
Concept 2000 Design & Development Ltd

RECEIVED
Planning Department
12 APR 2005
534/05

CLIENT A&T BISHOP
DRAWING/FILE No 984
PROJECT
PROPOSED DWELLING HOUSE
THE CHASE
HIGH STREET HOLBEACH
SCALE 1:100
DATE MARCH 05
DRAWN DB

Issued	
Revisions	

ARCHITECTURAL TECHNICIANS
DANBROOKE HOUSE STATION ROAD
WISBECH ST MARY
WISBECH CAMBS.PE13 4RW
Telephone 01945410421
Facsimile 01945410400

DO NOT SCALE ALL DIMENSIONS TO BE VERIFIED ON SITE

THIS DRAWING AND DESIGN REMAINS THE COPYRIGHT OF DAVID BROKER AND MAY NOT BE REPRODUCED WITHOUT PERMISSION.

File: D:\WORK\A&T BISHOP NEW HOUS.dwg Plotted: 2005-04-21 12:43:34