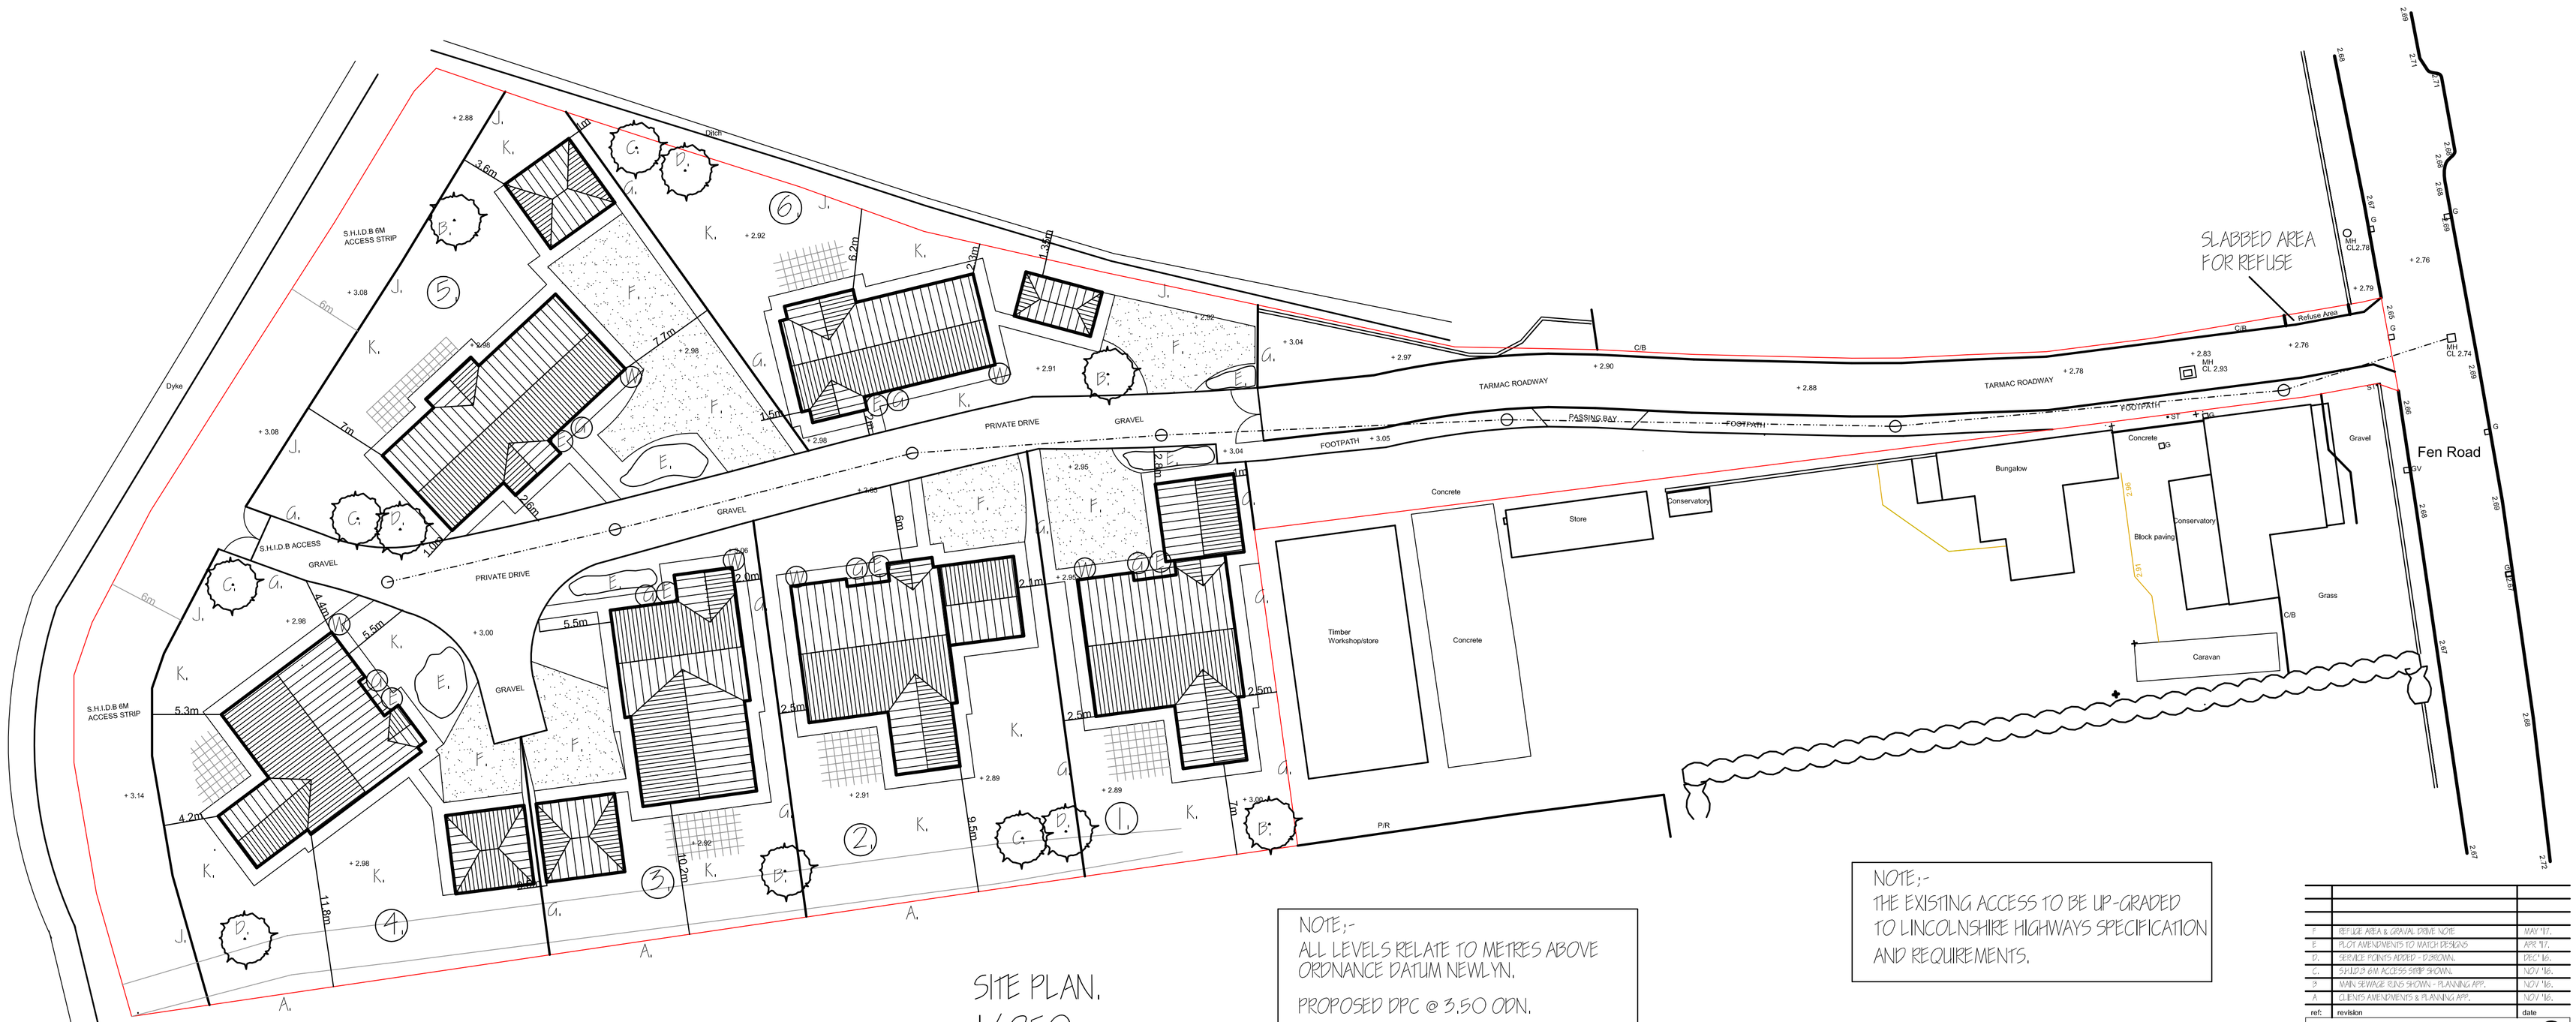


SITE PLAN.
1/250

NOTE;-
ALL LEVELS RELATE TO METRES ABOVE ORDNANCE DATUM NEWLYN.

PROPOSED DPC @ 3.50 ODN.

FLOOD RESILIENT & RESISTANT CONSTRUCTION TO BE USED.

NOTE;-
THE EXISTING ACCESS TO BE UP-GRADED TO LINCOLNSHIRE HIGHWAYS SPECIFICATION AND REQUIREMENTS.

LANDSCAPING, TREE PLANTING & FENCING SCHEME.

A EXISTING LINCOLNSHIRE POST & RAIL FENCE
B SILVER BIRCH (BETULA PENDULA) FEATHERED
C HAWTHORN (CRATAEGUS LAEVIGATA) FEATHERED
D WHITEBEAM (SORBUS ARIA) FEATHERED
E SHRUBBERY SCHEME
F GRAVEL DRIVE.
G PROPOSED 2m CLOSE BOARDED FENCE
J PROPOSED LOW LINCOLNSHIRE POST & RAIL FENCE (TO BE POSITIONED 6 METRE FROM BRINK) TO BE AGREED AT THE BOARDS MEETING IN FEBRUARY 2017.
K LAWN.

All planting to be in accordance with BS 4428:1989 and amendment No. 1 (1991)


All trees to be planted with minimum 0.6m plastic mulch mat and to be staked, tied and tubed.

1/3 to ½ bag of peat free tree and shrub planting compost to be incorporated into backfill for each tree hole.

NOTE;-
ALL SURFACE WATER WILL BE COLLECTED BY CRATE SOAKAWAYS.
ALL FOUL WATER TO BE VIA 150mm PIPEWORK ALONG ROADWAY TO CONNECT TO MAINS SEWAGE ALONG FEN ROAD.

SERVICES KEY
(W) - Water Supply
(G) - Gas Supply
(E) - Electricity Supply

NOTE;-
ALL REFUSE WILL BE STORED AT EACH PROPERTY, UNTIL COLLECTION DAY WHEN IT WILL BE TAKEN BY RESIDENTS TO THE DESIGNATED SLABBED AREA JUST OFF THE FOOTPATH - AS AGREED WITH ANDRE GILLINGHAM FROM SHDC.

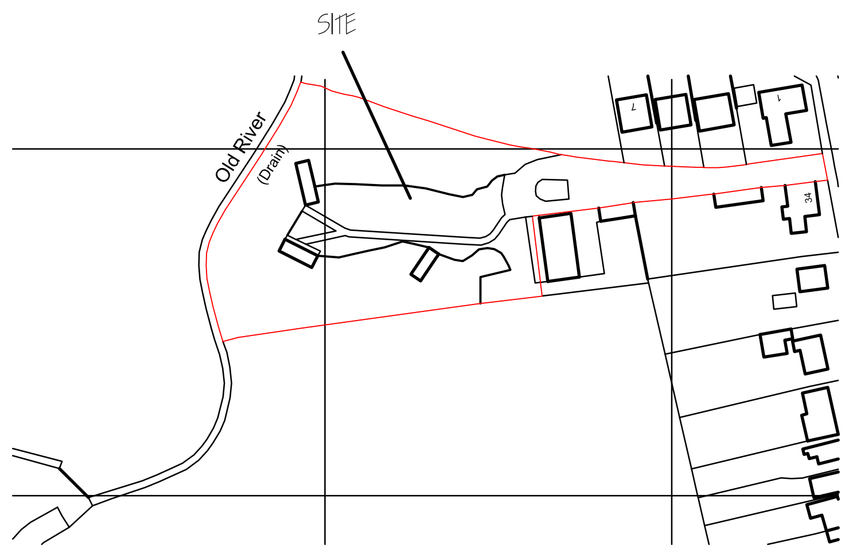

Ordnance Survey (c) Crown Copyright 2016. All rights reserved. Licence number 100022432

LOCATION PLAN.
1/2500

ref:	revision	date
F	REFUSE AREA & GRAVEL DRIVE NOTE	MAY '17.
E	PLOT AMENDMENTS TO MATCH DRAWS	APR '17.
D.	SERVICE POINTS ADDED - D.BROWN.	DEC '16.
C.	S.H.I.D.B 6M ACCESS STRIP SHOWN.	NOV '16.
B	MAIN SEWAGE RDS SHOWN - PLANNING APP.	NOV '16.
A	CLIENTS AMENDMENTS & PLANNING APP.	NOV '16.

G. R. MERCHANT LTD.
I.ENG AMICE FIWO

ARCHITECTURAL, STRUCTURAL AND LAND DRAINAGE CONSULTANTS

4 Wrights Mews
12A Park Road, Holbeach,
Spalding, Lincs. PE12 7EE
Tel: 01406 490800
Fax: 01406 425744
E-Mail: gr.merchant@btconnect.com

Project
RESIDENTIAL DEVELOPMENT.
OFF FEN ROAD,
HOLBEACH.
SPALDING. LINC'S. PE12 8QA.

Client
D. BROWN BUILDING CONTRACTORS LTD.

Drawing
LOCATION & SITE PLAN - PROPOSED

Job Ref.: 2920-16.
Drawing No.: 09F.
Date: OCTOBER 2016.
Drawn: S.D.
Scales: AS INDICATED.

DO NOT SCALE FROM THIS DRAWING

This drawing is copyright and may not be altered, traced, photographed or used for any other purpose other than that for which it is issued. The General Contractor is to check all dimensions on site and report any discrepancies to the Architect. All details shown on this drawing including foundations are based upon typical site conditions related to the area. No responsibility can be accepted for abnormal conditions which may be discovered during construction unless reported to the Architect so that design amendments may be considered. Site soil surveys are recommended in respect of foundations to establish specific site conditions before foundation work is undertaken. This drawing is limited in the amount of information contained and does not purport to contain a full specification of the works. It is solely for the purpose of obtaining Planning / Building Regulation approval. This drawing must not be used as a contract document alone. The works will not be supervised or inspected on site by G.R. Merchant or any representative thereof. It is the client or their appointed agents responsibility to control workmanship, substitution of materials, adherance to specification, variations to contract etc. All materials to be new unless otherwise stated and all components and materials etc. to be used fitted and installed etc. In strict accordance with manufacturers instruction and relevant code of practice. Materials shall conform to appropriate British standard specification or BBA certificate or European code equivalent. The Employer / Client shall ensure that the selected contractor is conversant with and adopts all measures necessary to achieve compliance with Health and Safety legislation for Building sites and Work places. The Employer / Client is advised that should the works need to comply with the Construction (Design & Management) Regulations a competent Planning Supervisor will be required. The works shall comprise of all that is shown on the drawing and details. Work that may not specifically be shown but may be reasonably inferred as necessary to carry out the works shall be deemed to be included. It is the plot / land owners responsibility to be aware of the Party Wall etc. Act 1996 when building in close proximity to adjoining neighbors boundaries.