G. R. MERCHANT LTD.
I.ENG AMICE FIWO
ARCHITECTURAL, STRUCTURAL AND LAND DRAINAGE CONSULTANTS
4 Wrights Mews
12A Park Road, Holbeach, Spalding, Lincs. PE12 7EE
Tel: 01406 490800
Fax: 01406 425744
E-Mail: gr.merchant@btconnect.com

Project
RESIDENTIAL DEVELOPMENT.
OFF JEKIL'S BANK
HOLBEACH ST JOHNS.
SPALDING. LINC'S. PE12 8RF.

Client
MR & MRS M GALE

Drawing
PLOT 1 - 3 BEDROOM BUNGALOW.


Job Ref. 2950-16.
Drawing No. 02.
Date MAY 2016.
Drawn GLD.
Scales
1/ 50. 1/ 100.

DO NOT SCALE FROM THIS DRAWING


This drawing is copyright and may not be loaned, copied, (including digitised or used for any other purpose other than that for which it is issued.) The General Contractor is to check all dimensions on site and report any discrepancies to the Architect. All details shown on this drawing including foundations are indicative upon typical ground conditions related to the area. No responsibility can be accepted for anymatters concerning ground conditions which may be considered. Site trial surveys are recommended to report for foundation design recommendations. The Architect is to be informed of any variations to the ground conditions encountered on site and the Architect reserves the right to amend the design accordingly. This drawing is the property of the Architect and is issued on the understanding that it is not to be copied, loaned or disclosed to any unauthorised person without the consent in writing of the Architect. Figured dimensions are to be taken in preference to scaled dimensions. The contractor is to check all dimensions on site before the commencement of any work or shop drawings and any discrepancies are to be reported to the Architect immediately. The drawing is to be read in conjunction with all relevant Engineers and specialists drawings and specifications. Any discrepancies are to be reported. This drawing is for the purpose of obtaining Planning / Building Regulation approval. This drawing must not be used for any other purpose or by any person other than that mentioned above without the consent in writing of the Architect. All dimensions are to be checked on site by the contractor or any representative thereof. It is the client or their appointed agents responsibility to ensure adequate and adequate insulation is to be used and that the building complies with the current Building Regulations. Any discrepancies are to be reported to the Architect immediately. Do not scale from this drawing. Copyright of this drawing is vested in the Architect and may not be reproduced or used except by written permission. 

ref:	revision	date


FLOOR PLAN

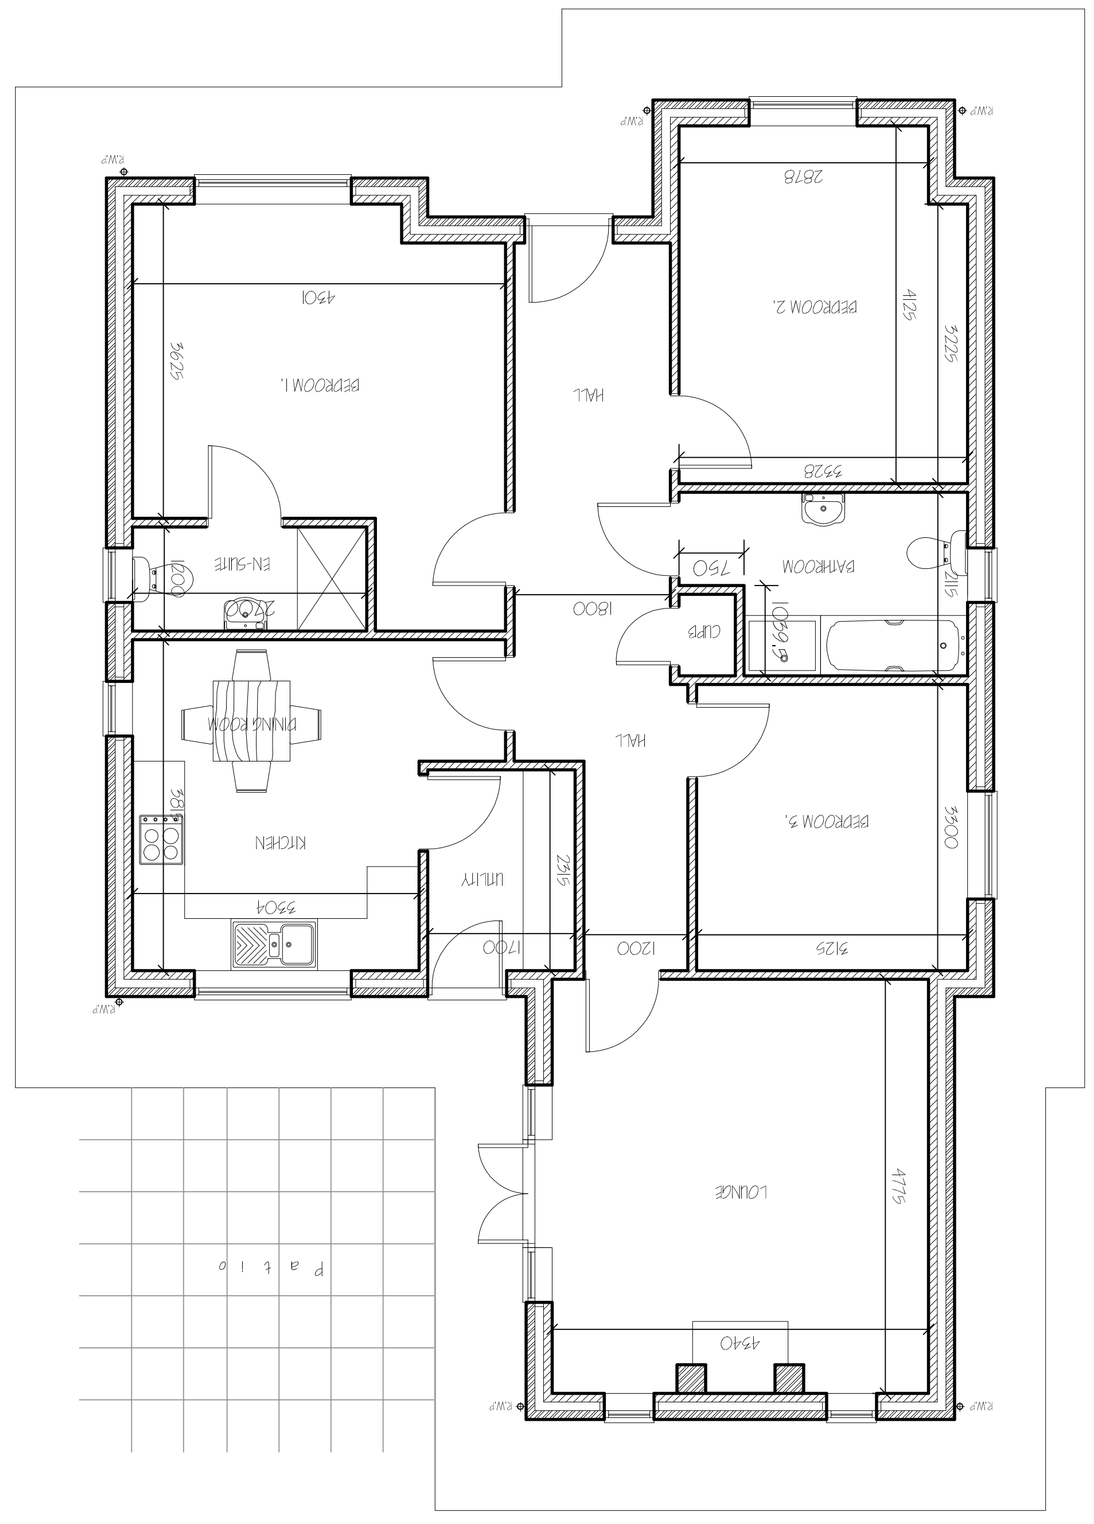


REAR ELEVATION

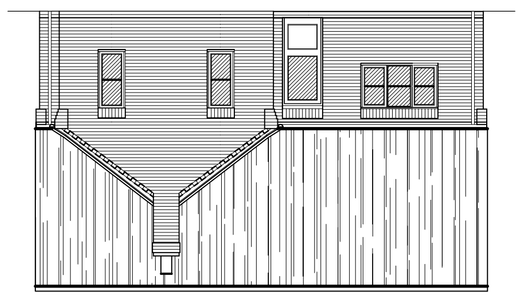

SIDE ELEVATION

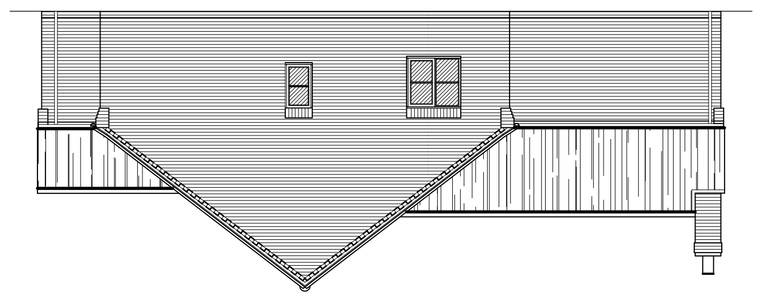

FRONT ELEVATION

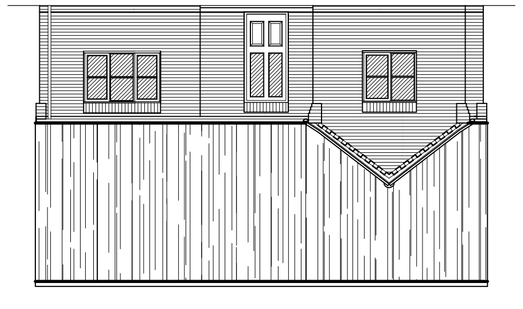

SIDE ELEVATION

