


PROPOSED TWO STORY EXTENSION TO TIBORINE, HOLBEACH BANK, HOLBEACH

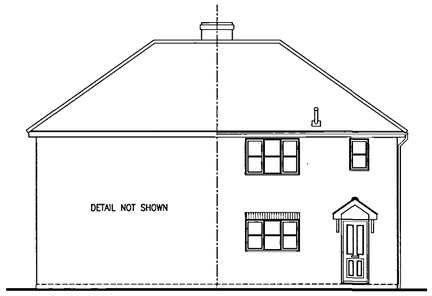

EXISTING FRONT ELEVATION 1:100

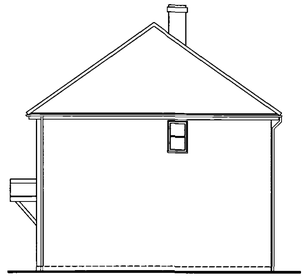


EXISTING SIDE ELEVATION 1:100

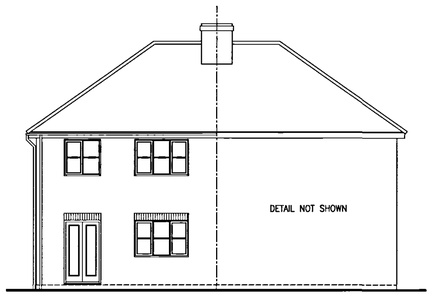


EXISTING REAR ELEVATION 1:100




PROPOSED FRONT ELEVATION 1:100

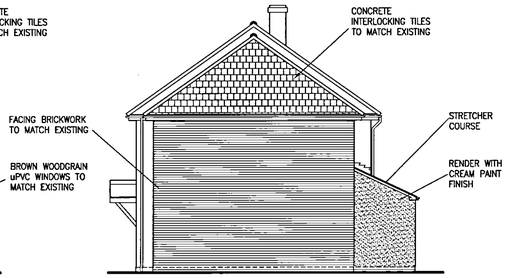

PROPOSED SIDE ELEVATION 1:100

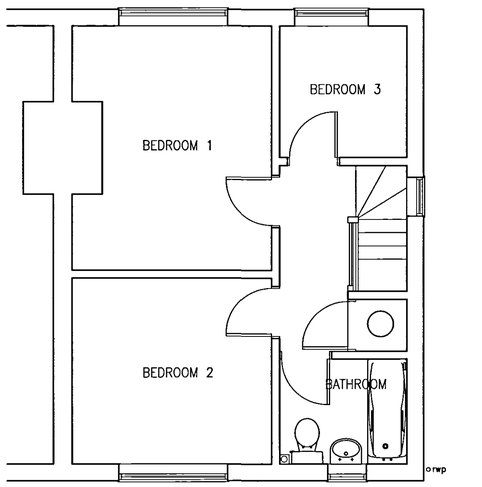


EXISTING FIRST FLOOR PLAN 1:50

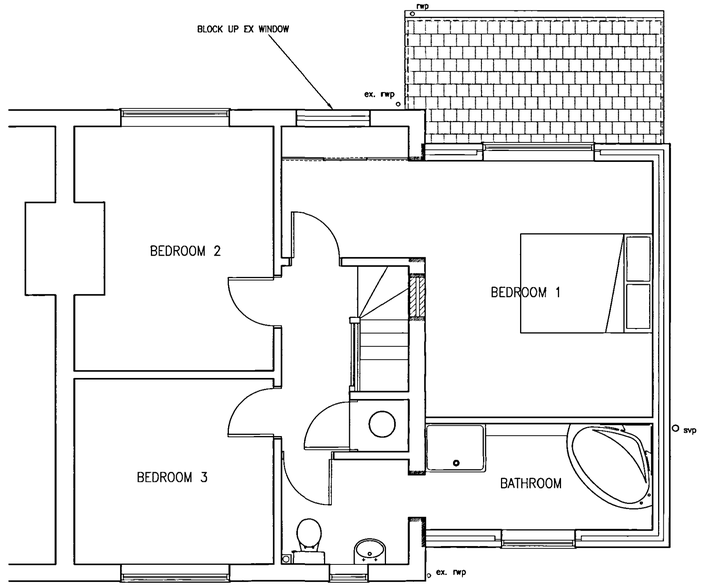


PROPOSED FIRST FLOOR PLAN 1:50




PROPOSED REAR ELEVATION 1:100

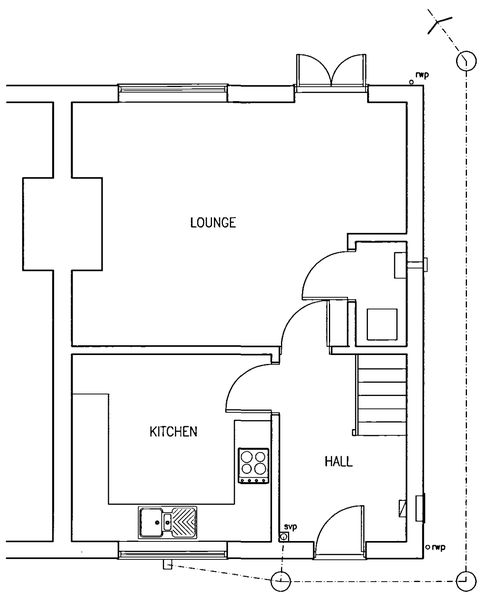


EXISTING GROUND FLOOR PLAN 1:50

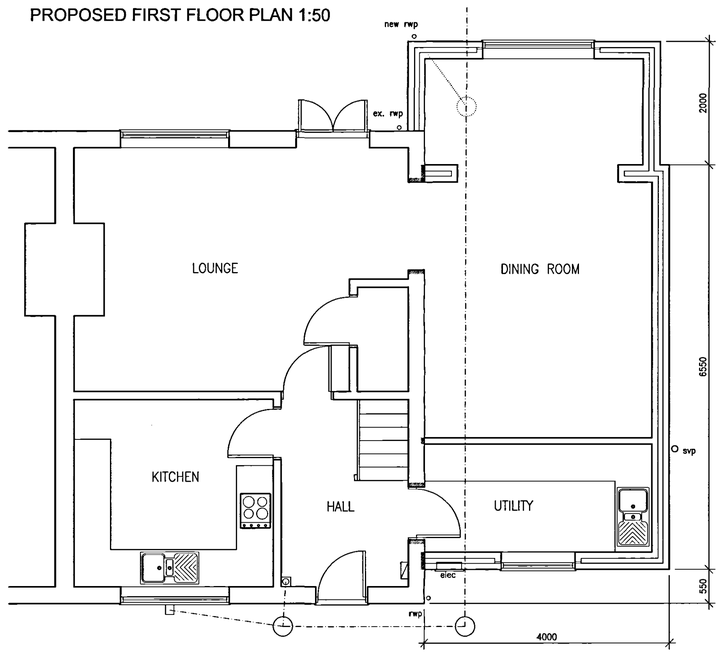

PROPOSED GROUND FLOOR PLAN 1:50

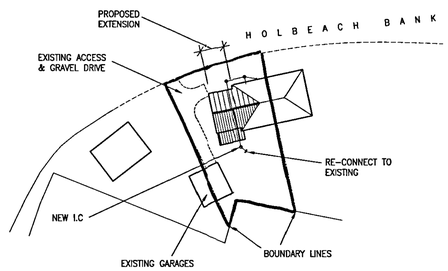


SITE PLAN 1:500

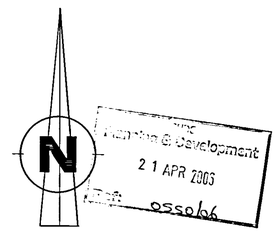

DETERMINED PLAN

revision	date	init.	revision details.
A	JAN 05	CJH	UPDATED FOR B'REGS
B	FEB 06	CJH	ELEVATIONS REVISED FOR PLANNING
C	APR 06	CJH	LAYOUT REVISED FOR PLANNING

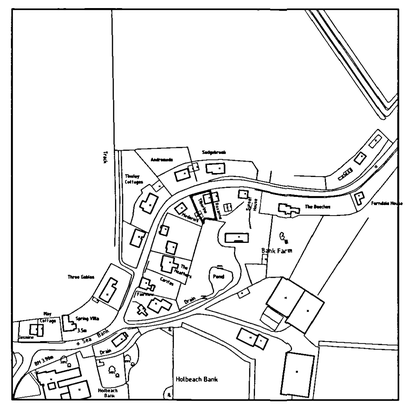

LOCATION PLAN 1:2500

Project.
MR KENNETH BRUNO NORTON

PROPOSED TWO STORY EXTENSION TO TIBORINE
HOLBEACH BANK
HOLBEACH

Drawing.

EXISTING & PROPOSED PLANS AND ELEVATIONS

Scale 1:50, 1:100,	Drawing No. CH01–05/01
Date. JAN 2005	Drawn. CJH