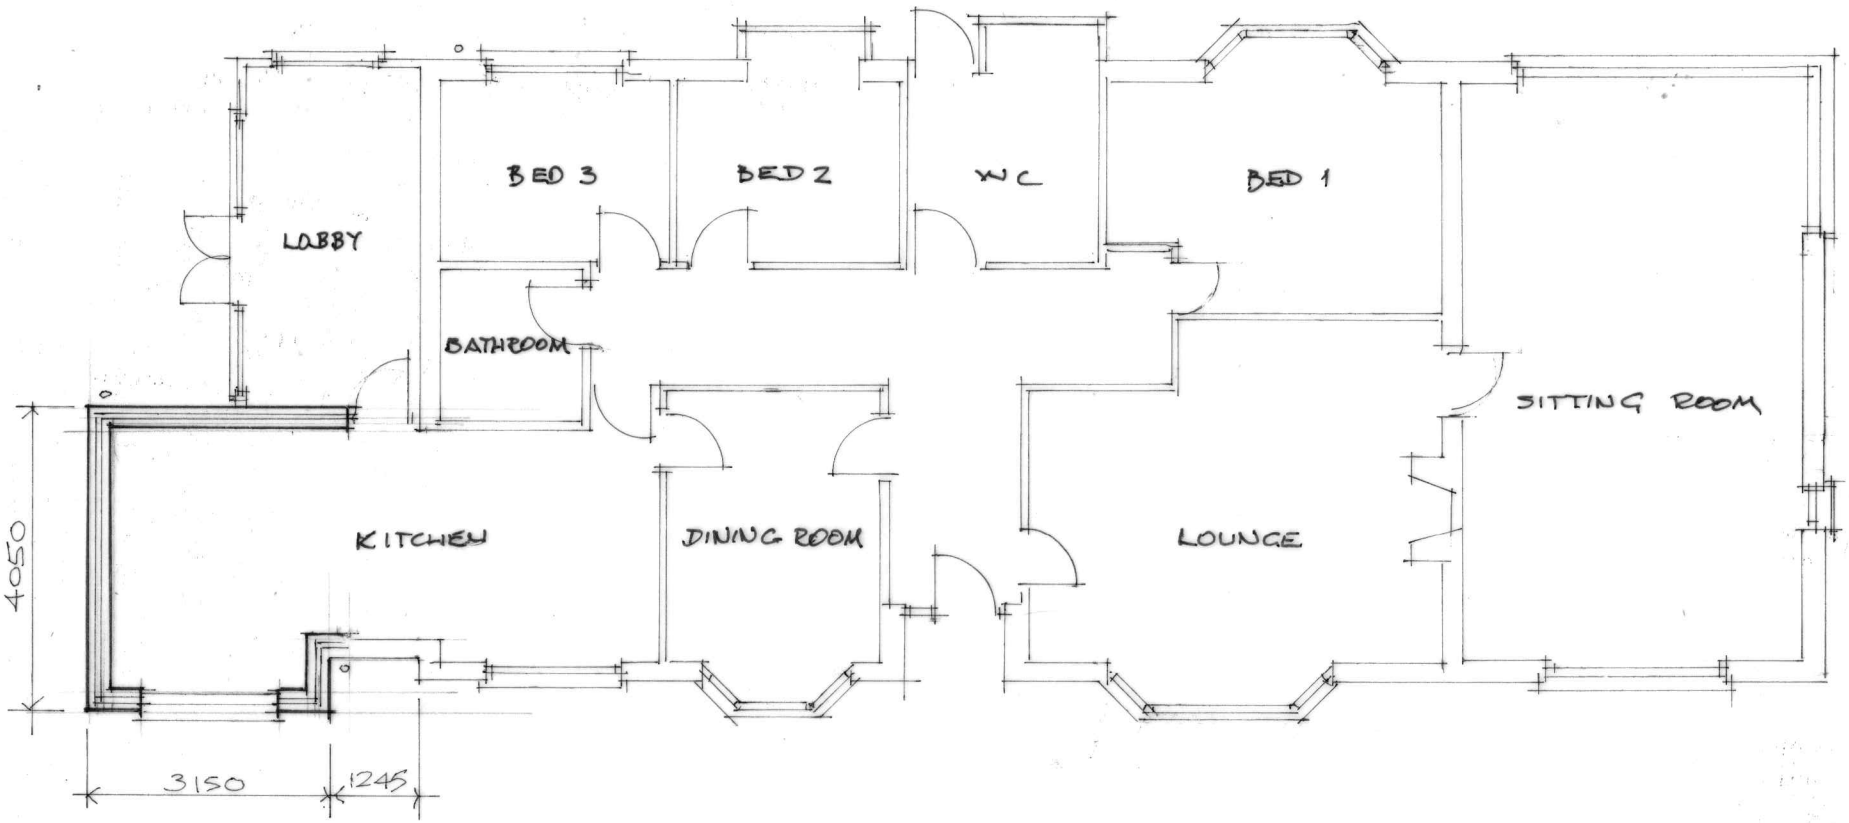


Proposed Side Extension At Decoy Farm, Little Dog Drove, Holbeach St. Johns

Proposed Floor Plan

Drg No 6010 / 3 *Date April 2022* *Scale 1: 100*

Old Court Builders, Unit L, Bentley Business Park, Nortfields Ind, Estate, Market Deeping, PE68LD Tel 01778 560619