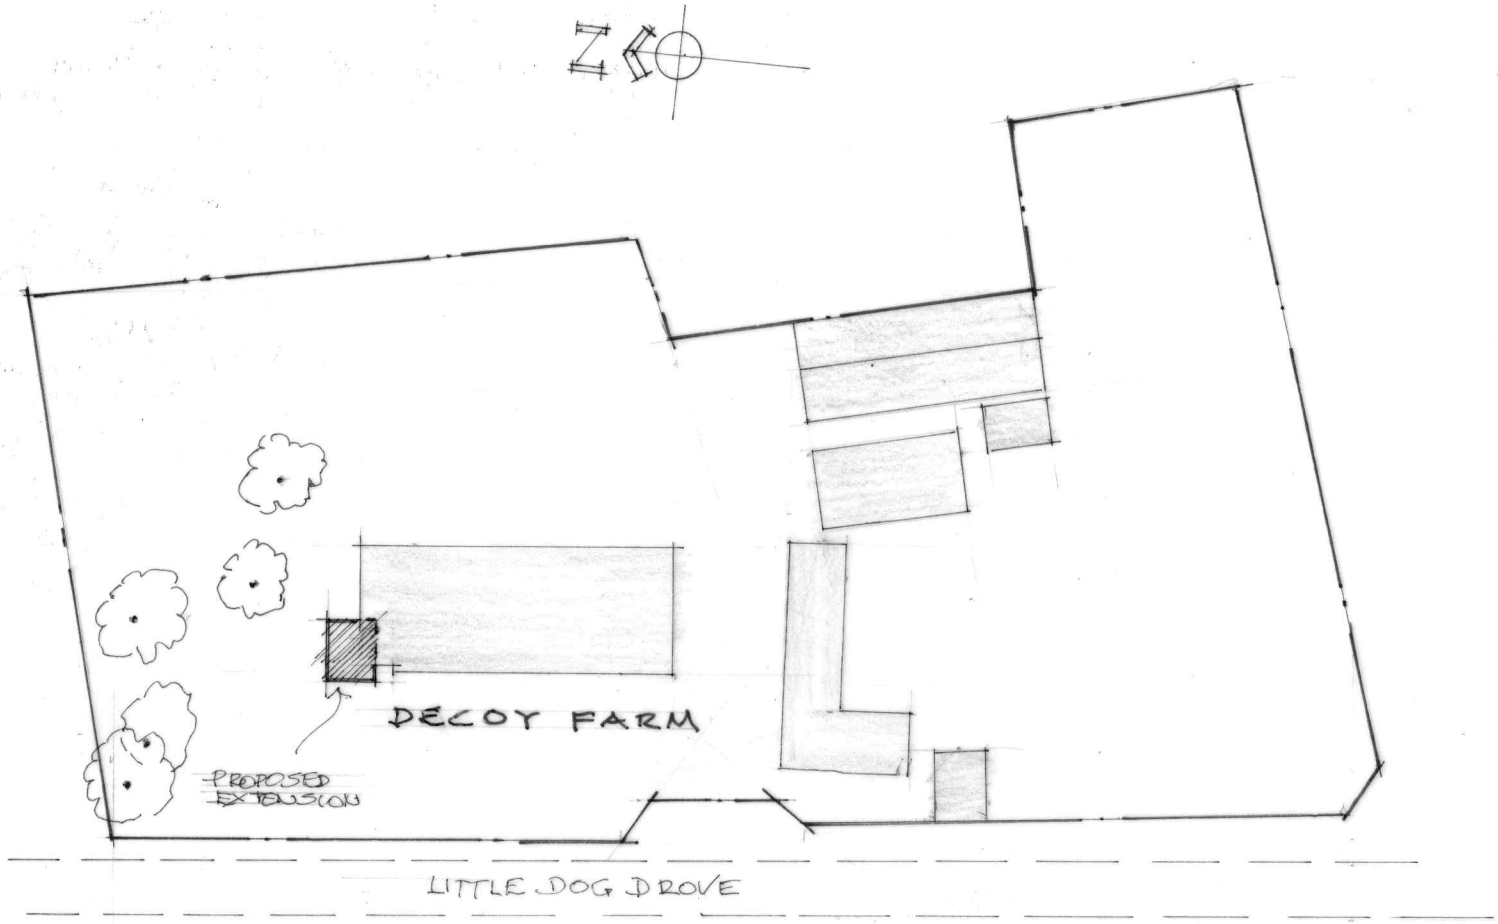


Proposed Side Extension At Decoy Farm, Little Dog Drove, Holbeach St John's

Site Plan

Drg No 6010 / 7 *Date May 2022* *Scale 1: 500*

Old Court Builders, Unit L, Bentley Business Park, Nortfields Ind, Estate, Market Deeping, PE68LD Tel 01778 560619