



REAR ELEVATION 1:100

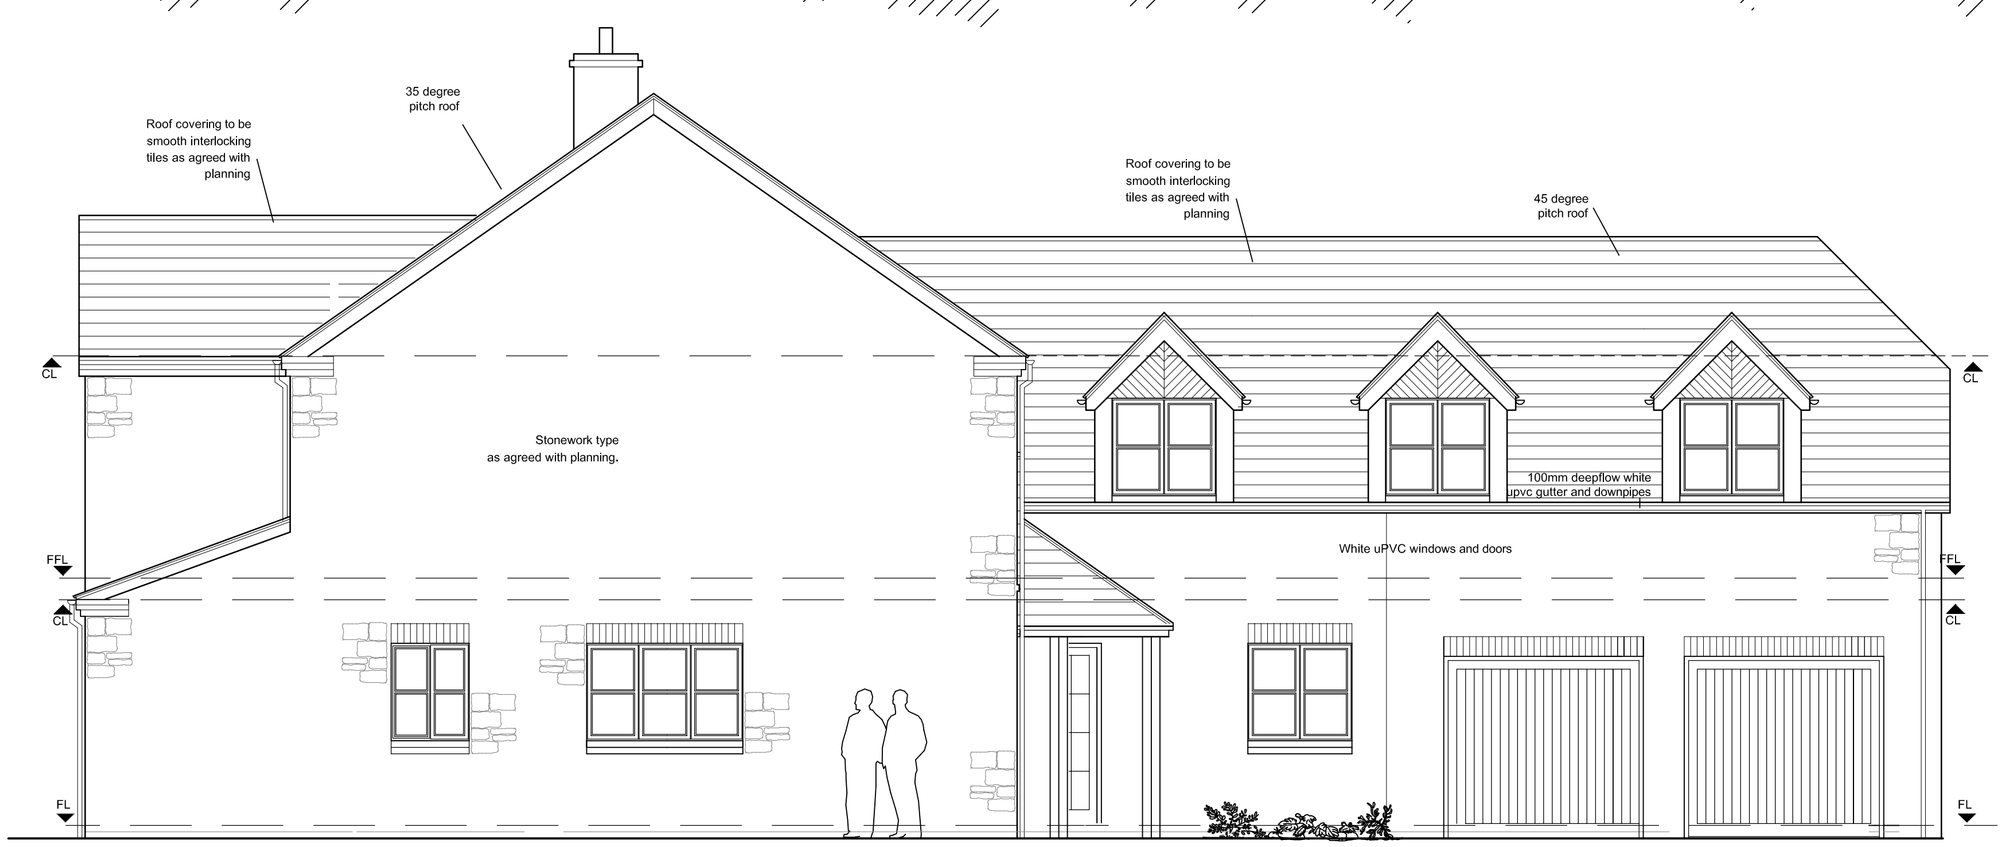

SIDE ELEVATION 1:100

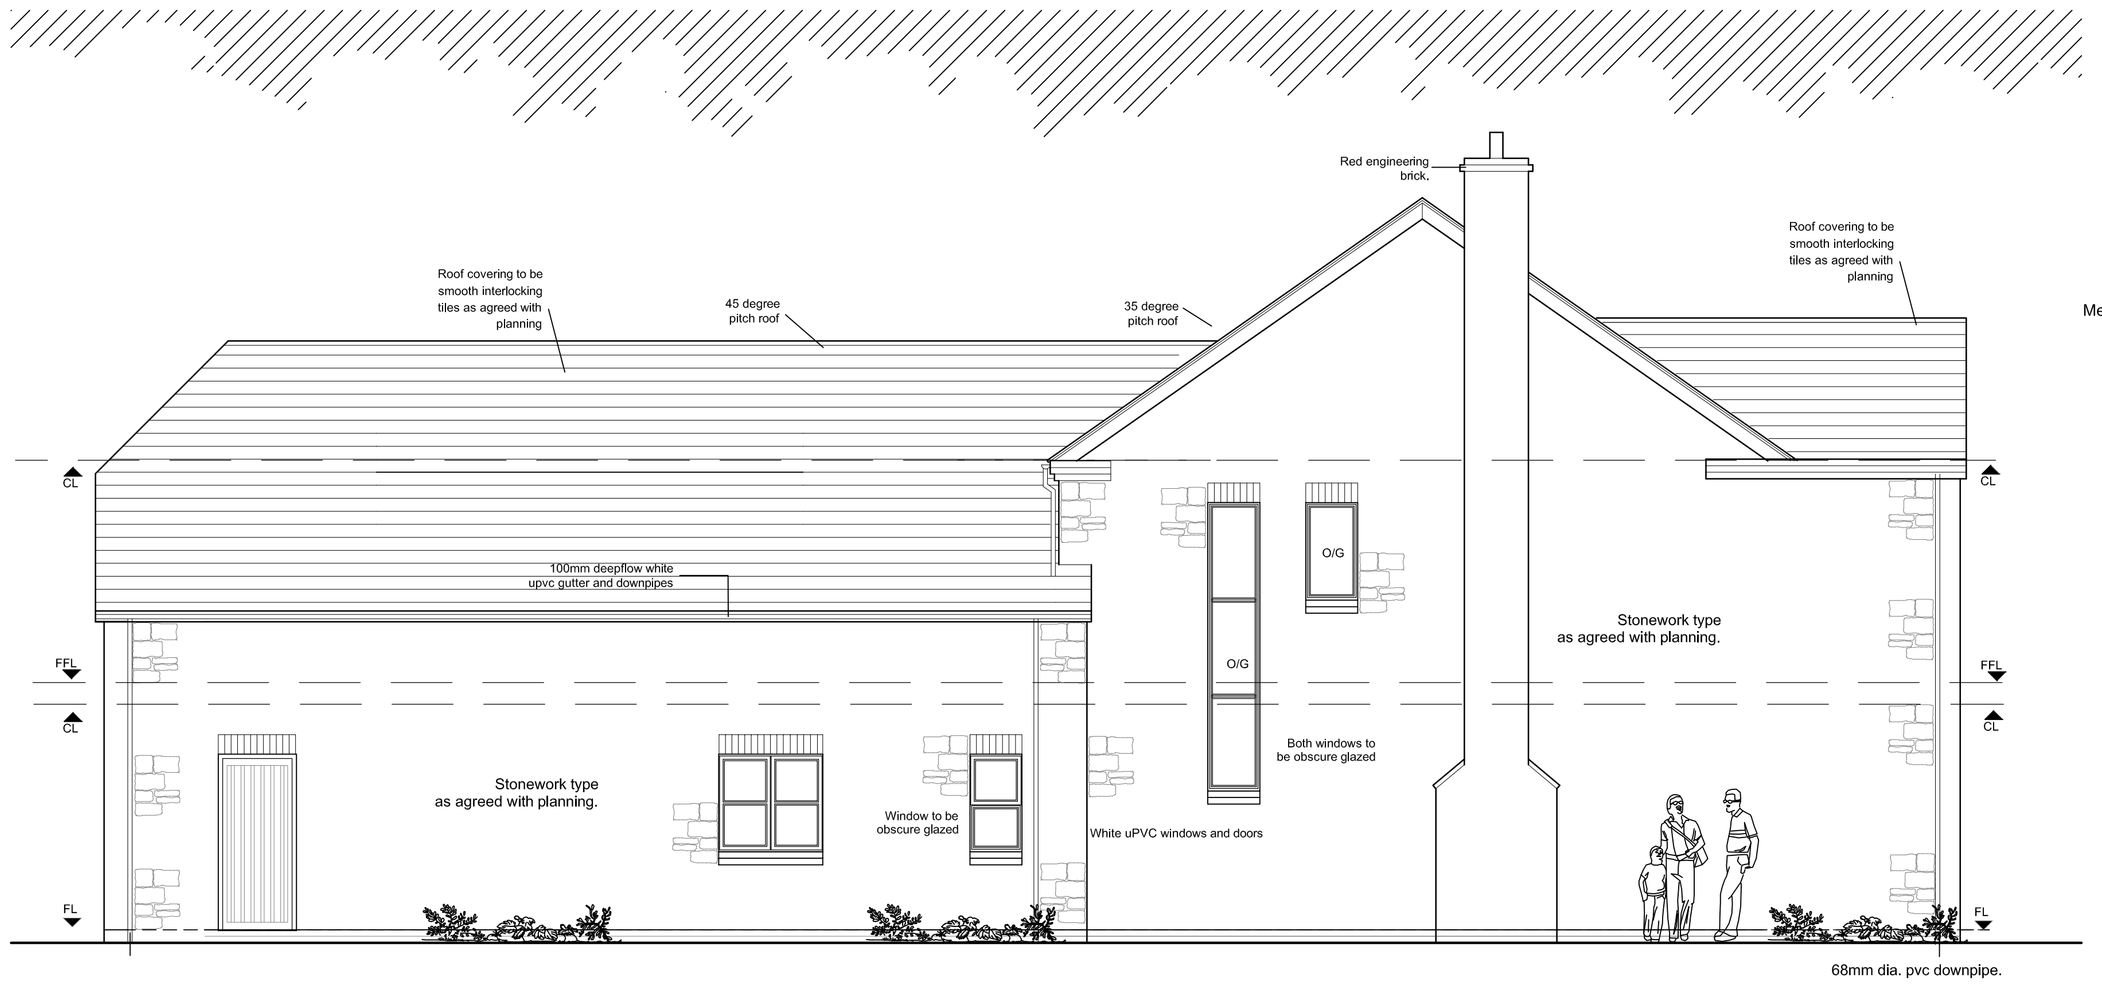

SIDE ELEVATION 1:100

Materials are to be as follows:-
Roof - Minl Stonewold Redland 30 Slate grey to main house and garage.
Walls - Sawn on bed Goldhome Stone.
Windows and doors - Antracite Grey upvc.

Metres 0 1 2 3 4 5 6 7 8
SCALE BAR 1:50

© This drawing and the building works deplcted are the copyright of SR3 Design and may not be reproduced or amended except by written permission. No liability will be accepted for amendments made by other persons.

THESE DRAWINGS ARE PREPARED FOR THE PURPOSE OF A PLANNING APPLICATION, OR APPROVAL UNDER BUILDING REGULATIONS ONLY AND ARE NOT FULL WORKING DRAWINGS.

Survey completed with limited access to certain areas. Where access was limited, estimations had to be made.
All dimensions to be checked on site.

The Contractor is to check and verify all building and site dimensions, levels and sewer invert levels at connection points before work starts. The Contractor is to comply in all respects with current Building Legislation, British Standard Specifications, Building Regulations, Construction (Design & Management) Regulations, Party Wall Act, etc. whether or not specifically stated on this drawing. This drawing must be read with and checked against all relevant Engineers and Architects drawings and all other specialist documentation provided.

A Aug 22 Further client changes to design.

sr3 design
Architects
arb Architects Registration Board

THE duffin PARTNERSHIP
Construction Projects Design and Build

PROJECT

PROPOSED DEVELOPMENT AT FUTHERHOLD, FUTHER OLD GATE, HOLBEACH, SPALDING, PE12 8QE

DRAWING TITLE

PROPOSED ELEVATIONS.

DATE	**SCALE**
APRIL 2022	SHOWN@A1
PROJECT No:	**DRAWING No:**
2020-213	12A

THIS DRAWING IS THE PROPERTY OF SR3 DESIGN AND MUST NOT BE COPIED OR REPRODUCED WITHOUT PRIOR WRITTEN CONSENT.