ref	revision	date
F	PLANNING OFFICERS AMENDMENTS BEFORE	AUG '19.
E	PLANNING AMENDMENTS	JULY '19.
D	REFUSE AREA ADDED	JUNE '19.
C	PLANNING APPLICATION	MAY '19.
B	CLIENTS AMENDMENTS	JULY '18.
A		

G. R. MERCHANT LTD.

I.ENG AMICE FIWO

ARCHITECTURAL, STRUCTURAL AND LAND DRAINAGE CONSULTANTS

4 Wrights Mews
12A Park Road, Holbeach,
Spalding, Lincs. PE12 7EE
Tel: 01406 490800
Fax: 01406 425744
E-Mail: gr.merchant@btconnect.com

Project

RENOVATIONS & CONVERSION INTO FLATS,
No. 19 HIGH STREET
HOLBEACH
LINCS

Client

T & J HUSSIAN.

Drawing

FLOOR PLANS
- PROPOSED

Job Ref. 2904-16.

Drawing No. 02E.

Date FEBRUARY 2016.

Drawn S.J.P.

Scales 1/50 (unless otherwise stated)

DO NOT SCALE FROM THIS DRAWING

This drawing is subject to Copyright and must not be reproduced in any form without the prior written permission of G R Merchant. The Contractor is to check all dimensions on site and report any discrepancies to the Architect. All details shown on this drawing including foundations are based on visual assessment of ground conditions which may be discovered during construction unless reported to the Architect so that design amendments may be considered. Site soil surveys are recommended in respect of foundations to establish specific site conditions before foundation work is undertaken. This drawing is limited to the extent of the information supplied to G R Merchant and is not to be used as a contract document alone. The works will not be supervised or inspected on site by G R Merchant in respect of workmanship, substitution of materials, adherence to specification, variations to contract etc. All materials to be new unless otherwise stated and all components and materials etc. to be used fitted and installed in accordance with manufacturers instructions. Materials shall conform to appropriate British standard specification or BBA certificate or European code equivalent. The Employer / Client shall ensure that the selected contractor is conversant with the requirements of the Construction (Design and Management) Regulations 2015. The Employer / Client is advised that should they require to be appointed and Works Notified to the Health & Safety Executive as the Client in order to comply with the Construction Design and Management Regulations an independant Planning Supervisor will be required. The works shall comprise of all that is shown on the drawing and details, works not shown or detailed shall be deemed to be excluded. It is the plot / land owners responsibility to be aware of the Party Wall etc. Act 1996, when building in close proximity to adjoining neighbors boundaries.

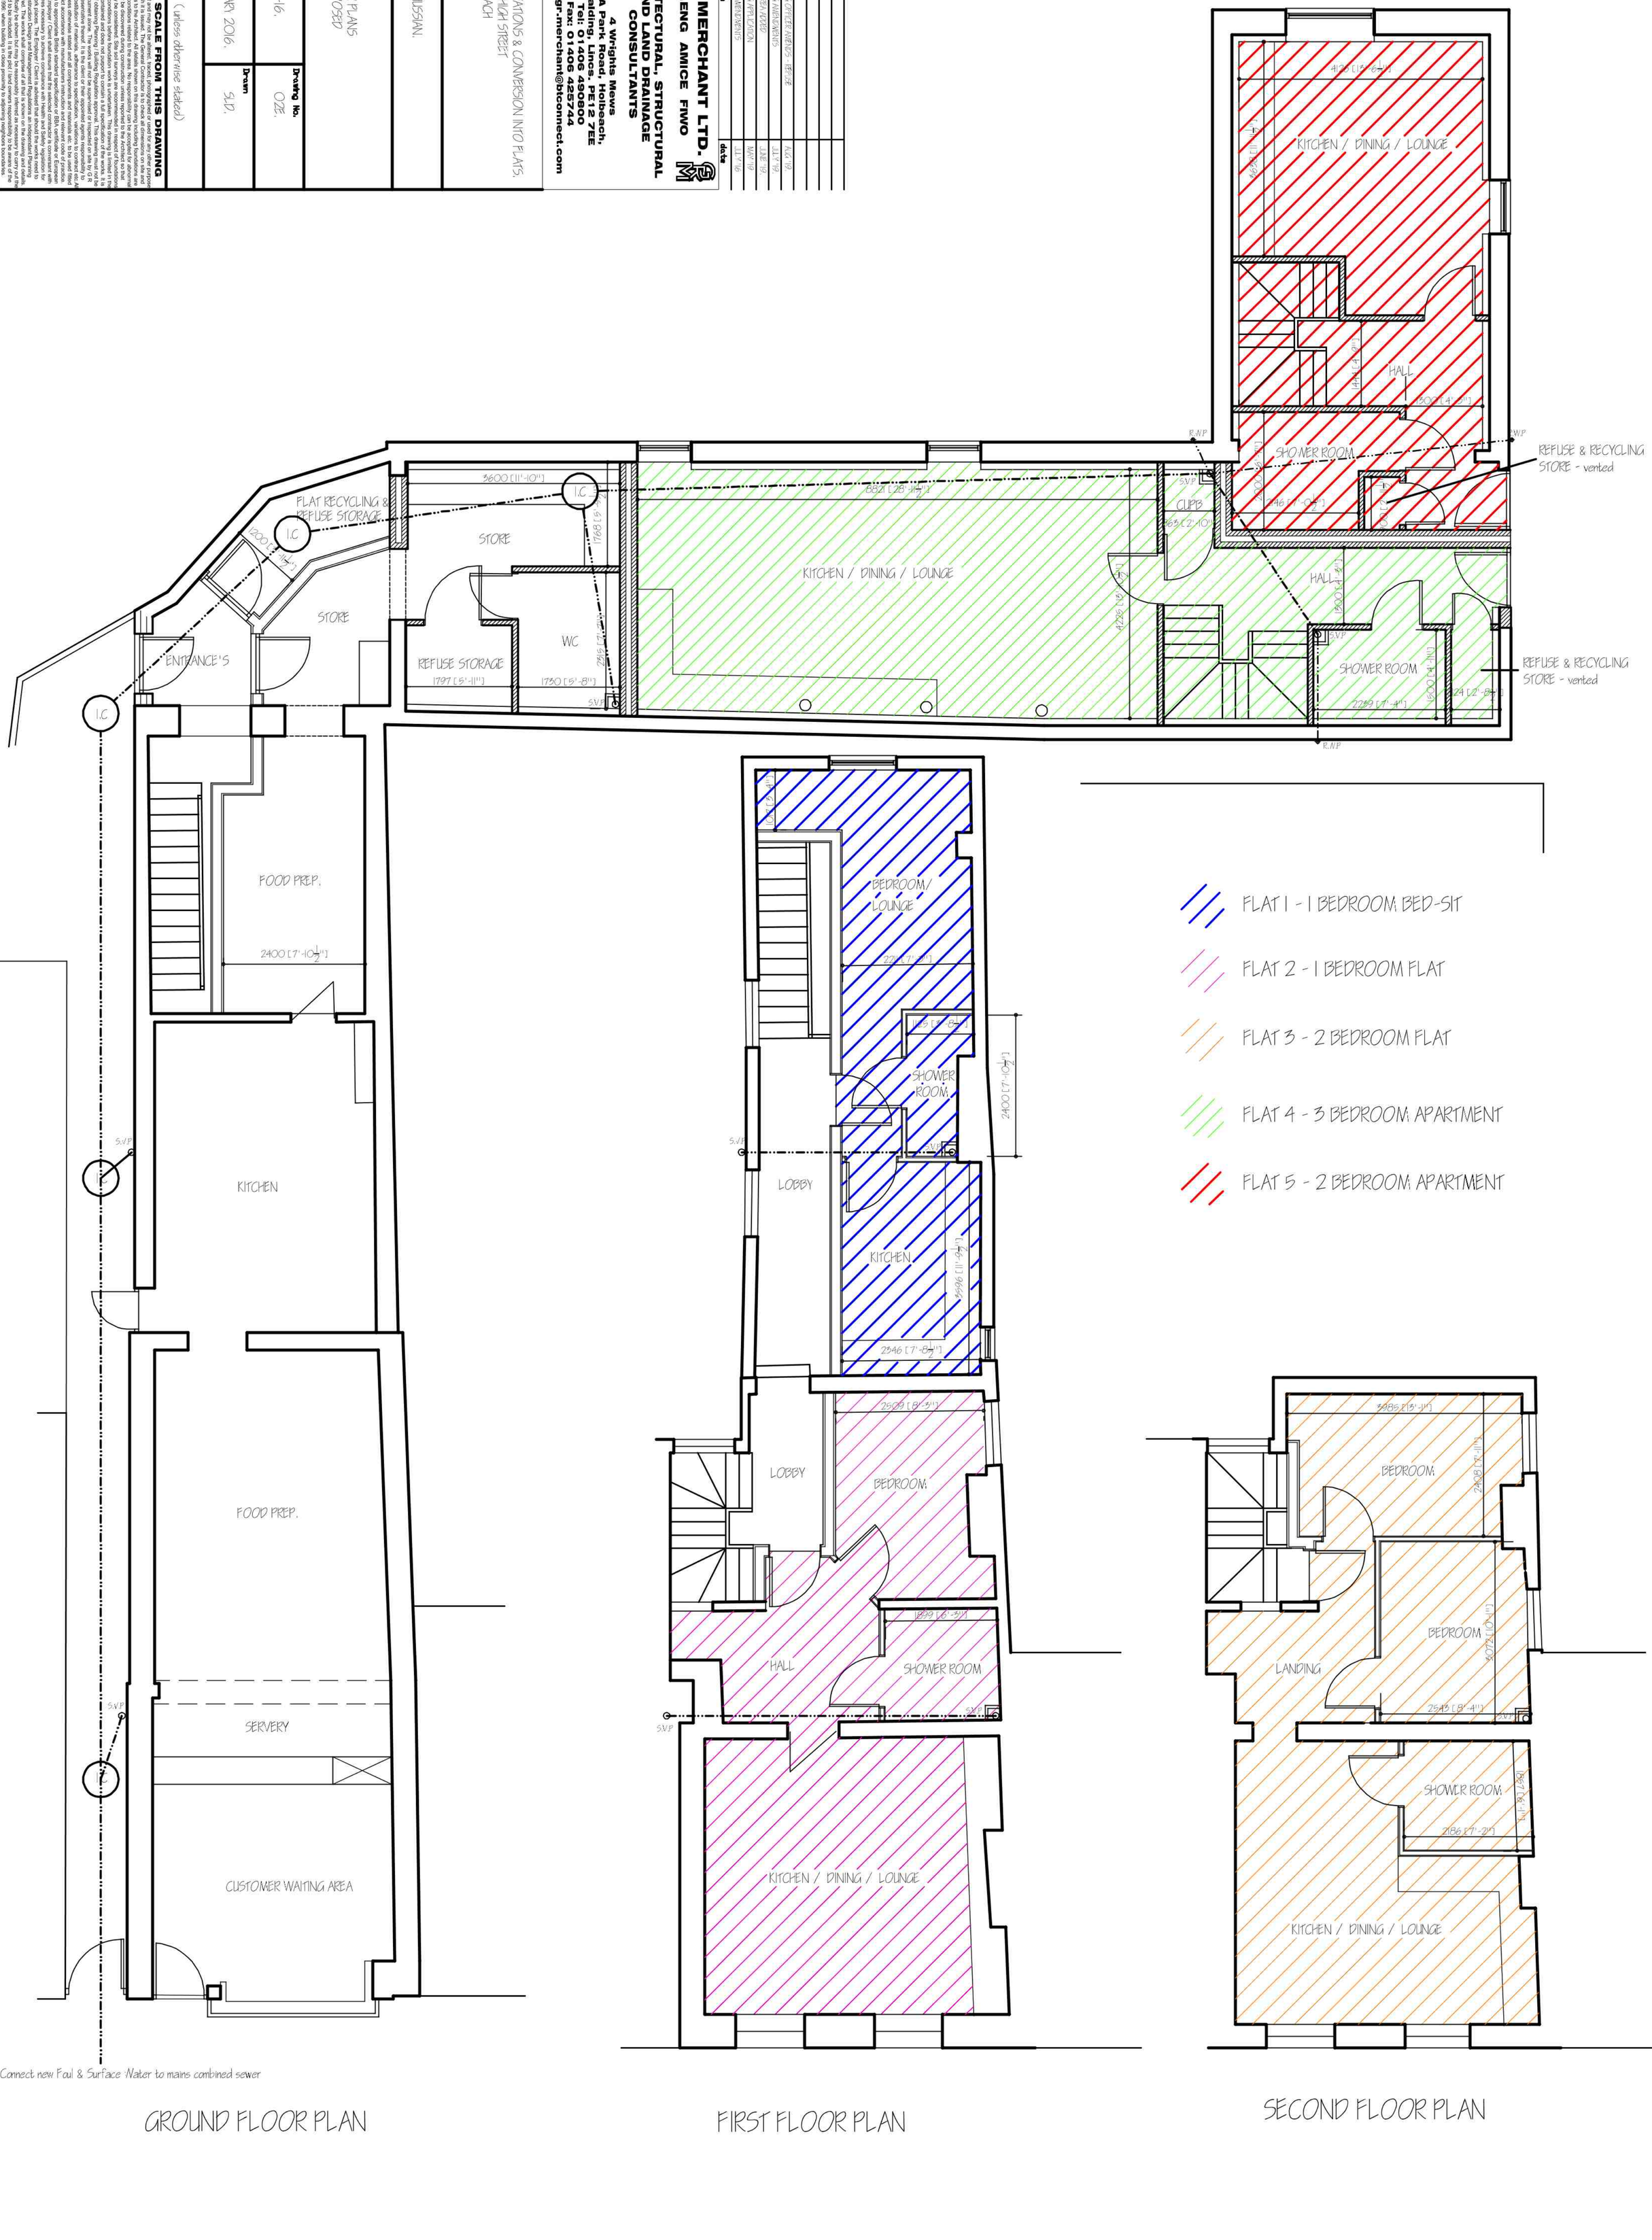

GROUND FLOOR PLAN

FIRST FLOOR PLAN

SECOND FLOOR PLAN