



Front Elevation



Side Elevation

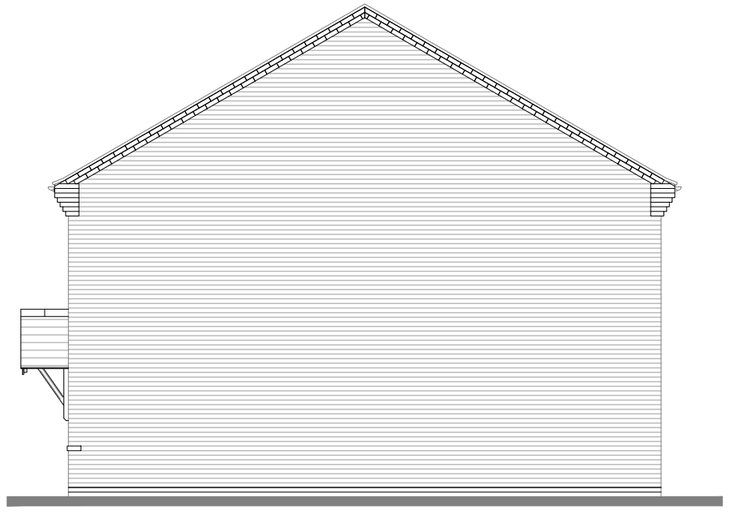

Rear Elevation

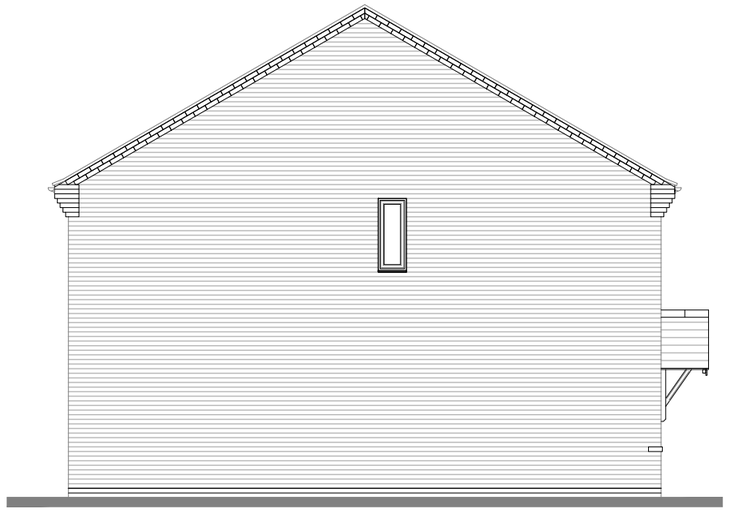

Side Elevation

PROJECT TITLE:
JD319C_R02 [AS]
Group House Type

Total Floor Area - 88.12m² [948.51sq'ft]

DRAWING TITLE:
Proposed Elevations


DRAWING SCALE:
1:100 @ A3

DRAWN BY:	CHECKED BY:
RK	-
DRAWING STATUS: Planning Drawing	**DRAWING DATE:** JULY 2020
DRAWING NUMBER: JD319C_R02 -P01 [AS]	**DRAWING REVISION:**


DESIGN DEPARTMENT

Jelson HOMES

JELSON LTD
370 LOUGHBOROUGH ROAD
LEICESTER
LE4 5PR
Tel: 0116 2661541 - Fax: 0116 2664589 - Web: www.jelson.co.uk

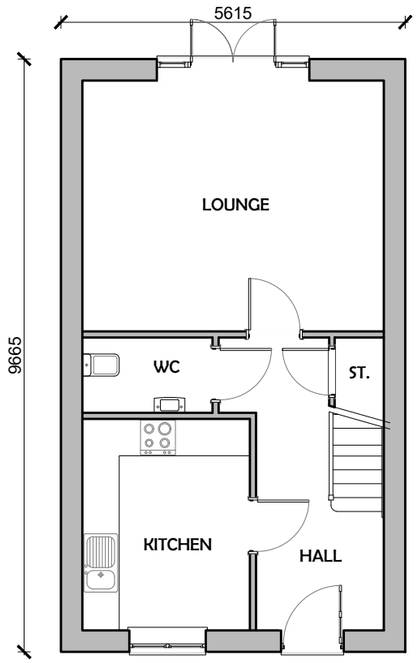

Ground Floor Plan

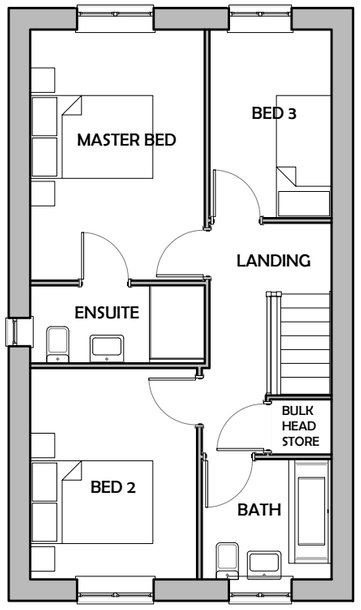

First Floor Plan

PROJECT TITLE: JD319C_R02 [AS] Group House Type Total Floor Area - 88.12m² [948.51sq'ft]	
DRAWING TITLE: Proposed Floor Plans	
DRAWING SCALE: 1:100 @ A3	
DRAWN BY: RK	**CHECKED BY:** -
DRAWING STATUS: Planning Drawing	**DRAWING DATE:** JULY 2020
DRAWING NUMBER: JD319C_R02 -P01 [AS]	**DRAWING REVISION:**

DESIGN DEPARTMENT

JELSON LTD
370 LOUGHBOROUGH ROAD
LEICESTER
LE4 5PR
Tel: 0116 2661541 - Fax: 0116 2664589 - Web: www.jelson.co.uk