Replacement Dwelling | Woodhouse Farm House | Hurn Road | Holbeach Hurn

Proposed Ground Floor Plan & Elevation Drawing

Exclusion: Ryland Design Are NOT Principal Designer Unless Appointed Otherwise


0m 5m

Scale 1:50 @ A1

This Drawing is the property of Ryland Design. Copyright is reserved by them and the Drawing is issued on the condition that it is not copied, reproduced, retained or disclosed to any unauthorised person either wholly or in part without the written consent of Ryland Design.

Notes

1. All dimensions to be verified on site prior to any fabrication or site works being commenced.
2. Any discrepancies to be reported to Rylanc Design before any work is put in hand.
3. Do not scale from this Drawing, use figured dimensions only, contractors are responsible for taking and checking all site dimensions.
4. All dimensions are in millimetres unless stated otherwise.
5. This Drawing is to be read in conjunction with relevant Consultant and Specialists Drawings.
6. This Drawing is to be read in conjunction with Drawing Nos.

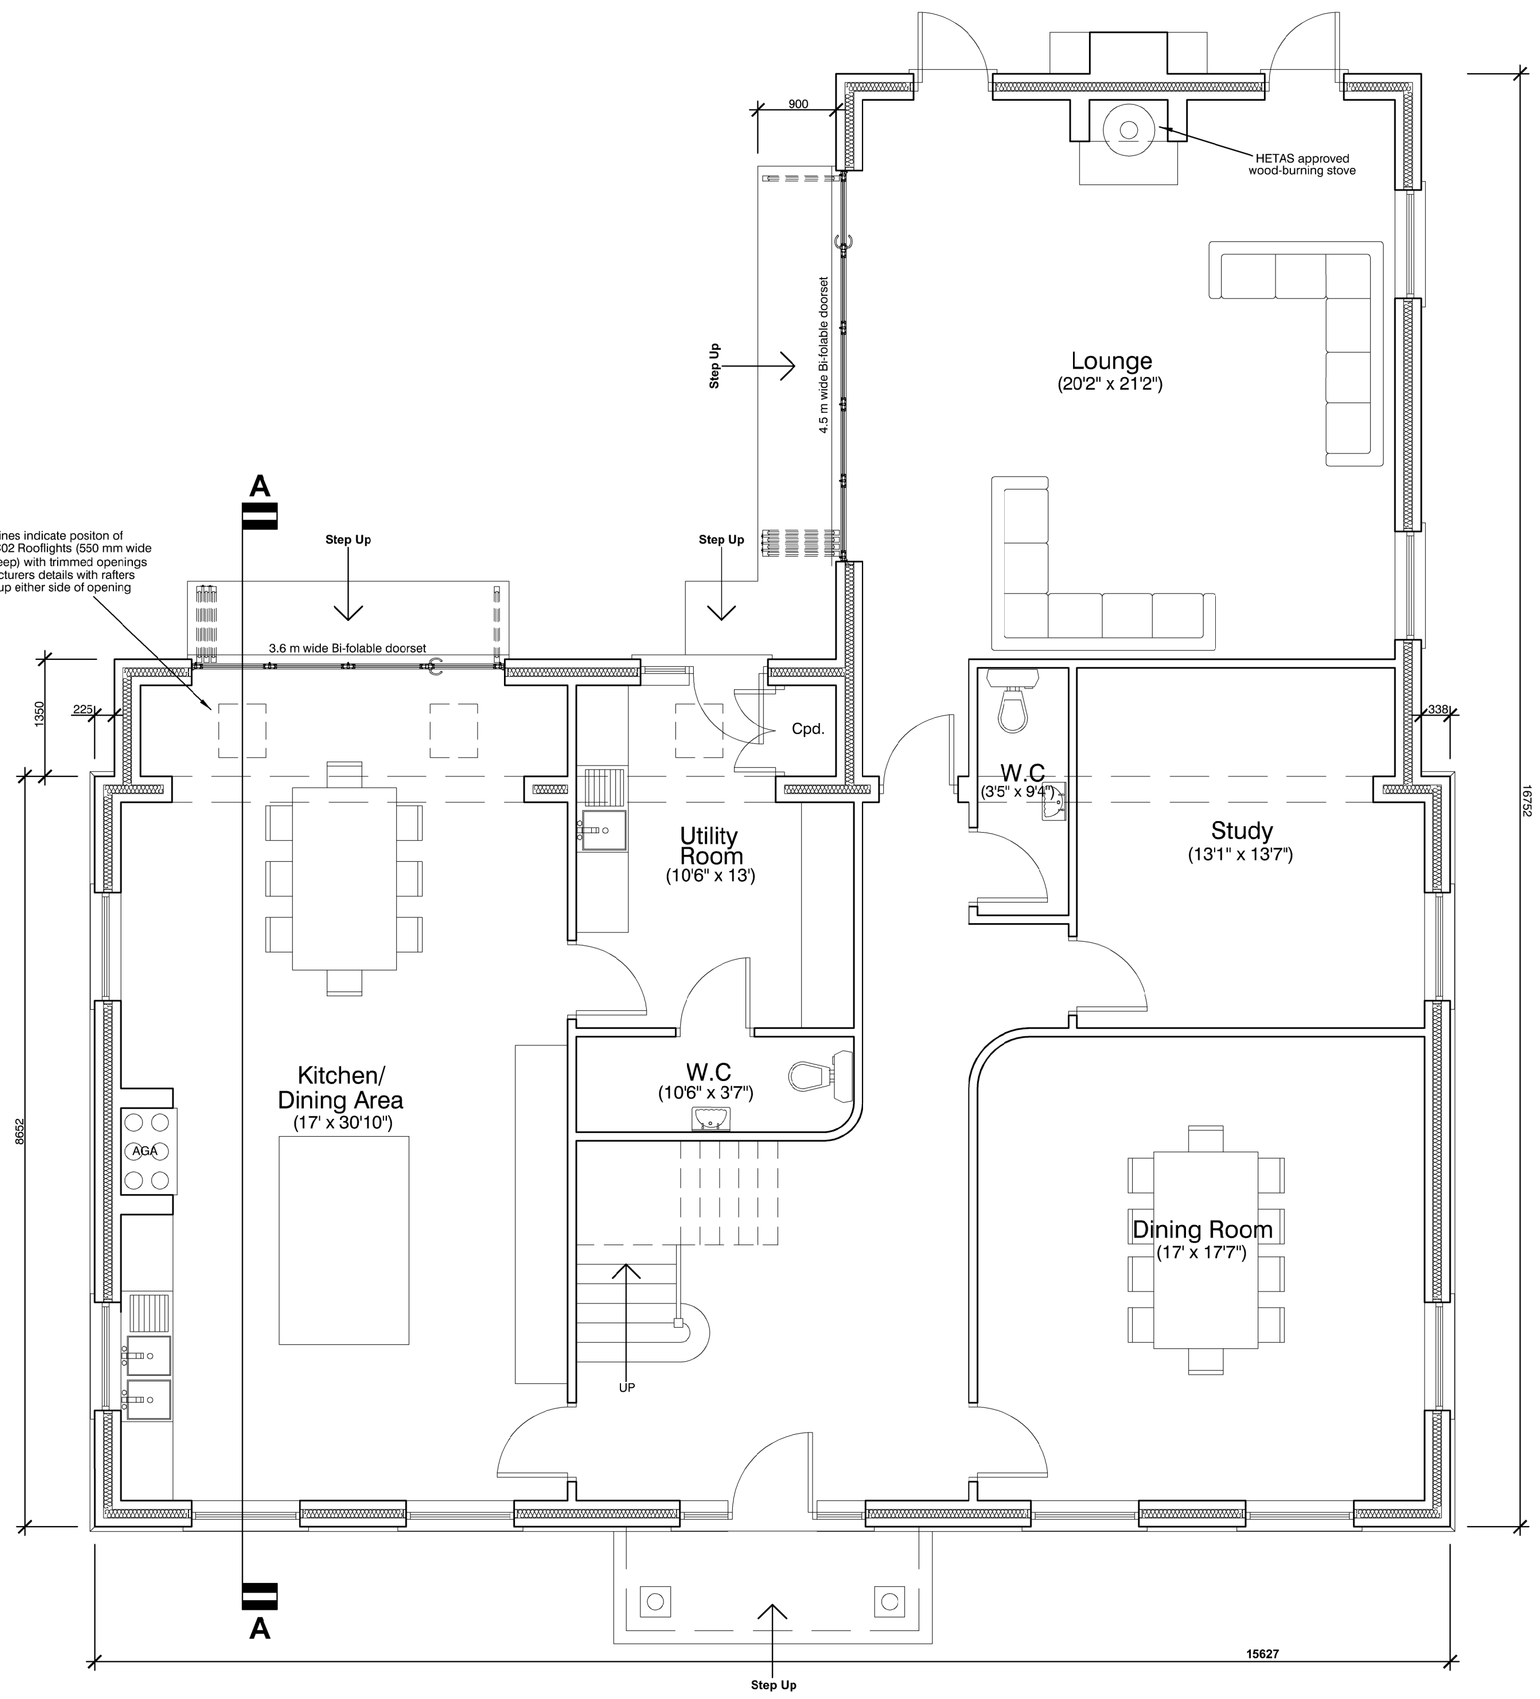


GROUND FLOOR PLAN

Internal Ground Floor Area = 182 m²
Internal First Floor Area = 171 m²
Total Internal Floor Area = 353 m²



SOUTH EAST ELEVATION

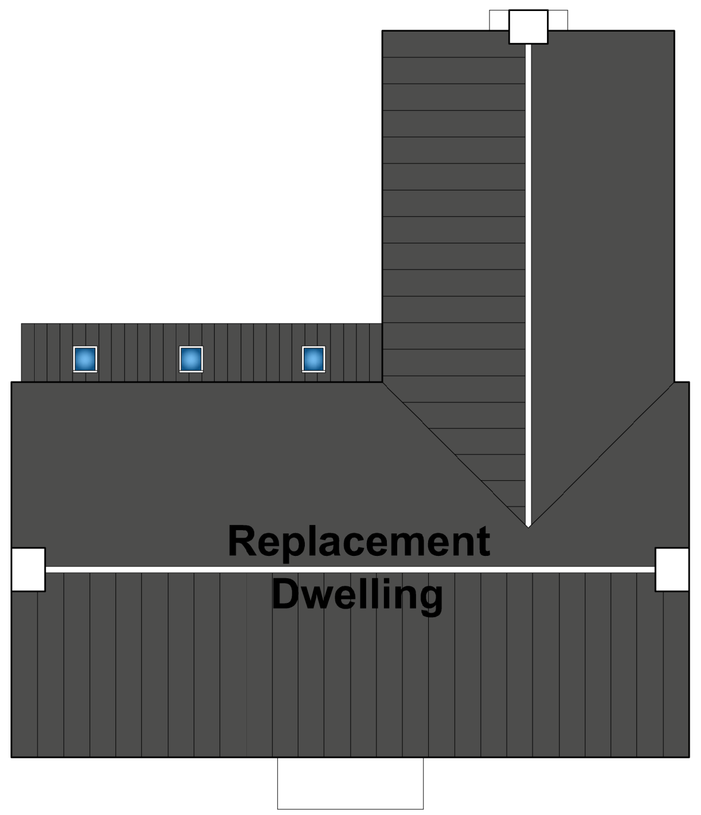

ROOF PLAN

(1:100)

Revision	E	Date / Amendment	15/6/17 — Planning Drawing
Revision	D	Date / Amendment	1/2/17 — Client Amendments Following Email
Revision	C	Date / Amendment	27/1/17 — Client Amendments Following Meeting
Revision	B	Date / Amendment	16/12/16 — Client Amendments Following Email & Discussion
Revision	A	Date / Amendment	18/11/16 — Client Amendments Following Email & Discussion

RDS
RYLAND DESIGN SERVICES LTD
ARCHITECTURAL DESIGN AND PLANNING
Located | Woodlands Business Centre, Lincoln Road , Welton, Lincoln, LN2 3PZ
Tel | 01673 860100 Fax | 01673 863344 Web | www.rylanddesign.co.uk
E-mail | info@rylanddesign.co.uk Twitter | Ryland_Design

Title | Proposed Ground Floor Plan & Elevation Drawing

Date | October 2016

Scale | 1:50 @ A1

Client | Mr & Mrs Taylor

Project | Replacement Dwelling, Woodhouse Farm House, Hurn Road, Holbeach Hurn

Drawing Number | RDS 11227/07 E