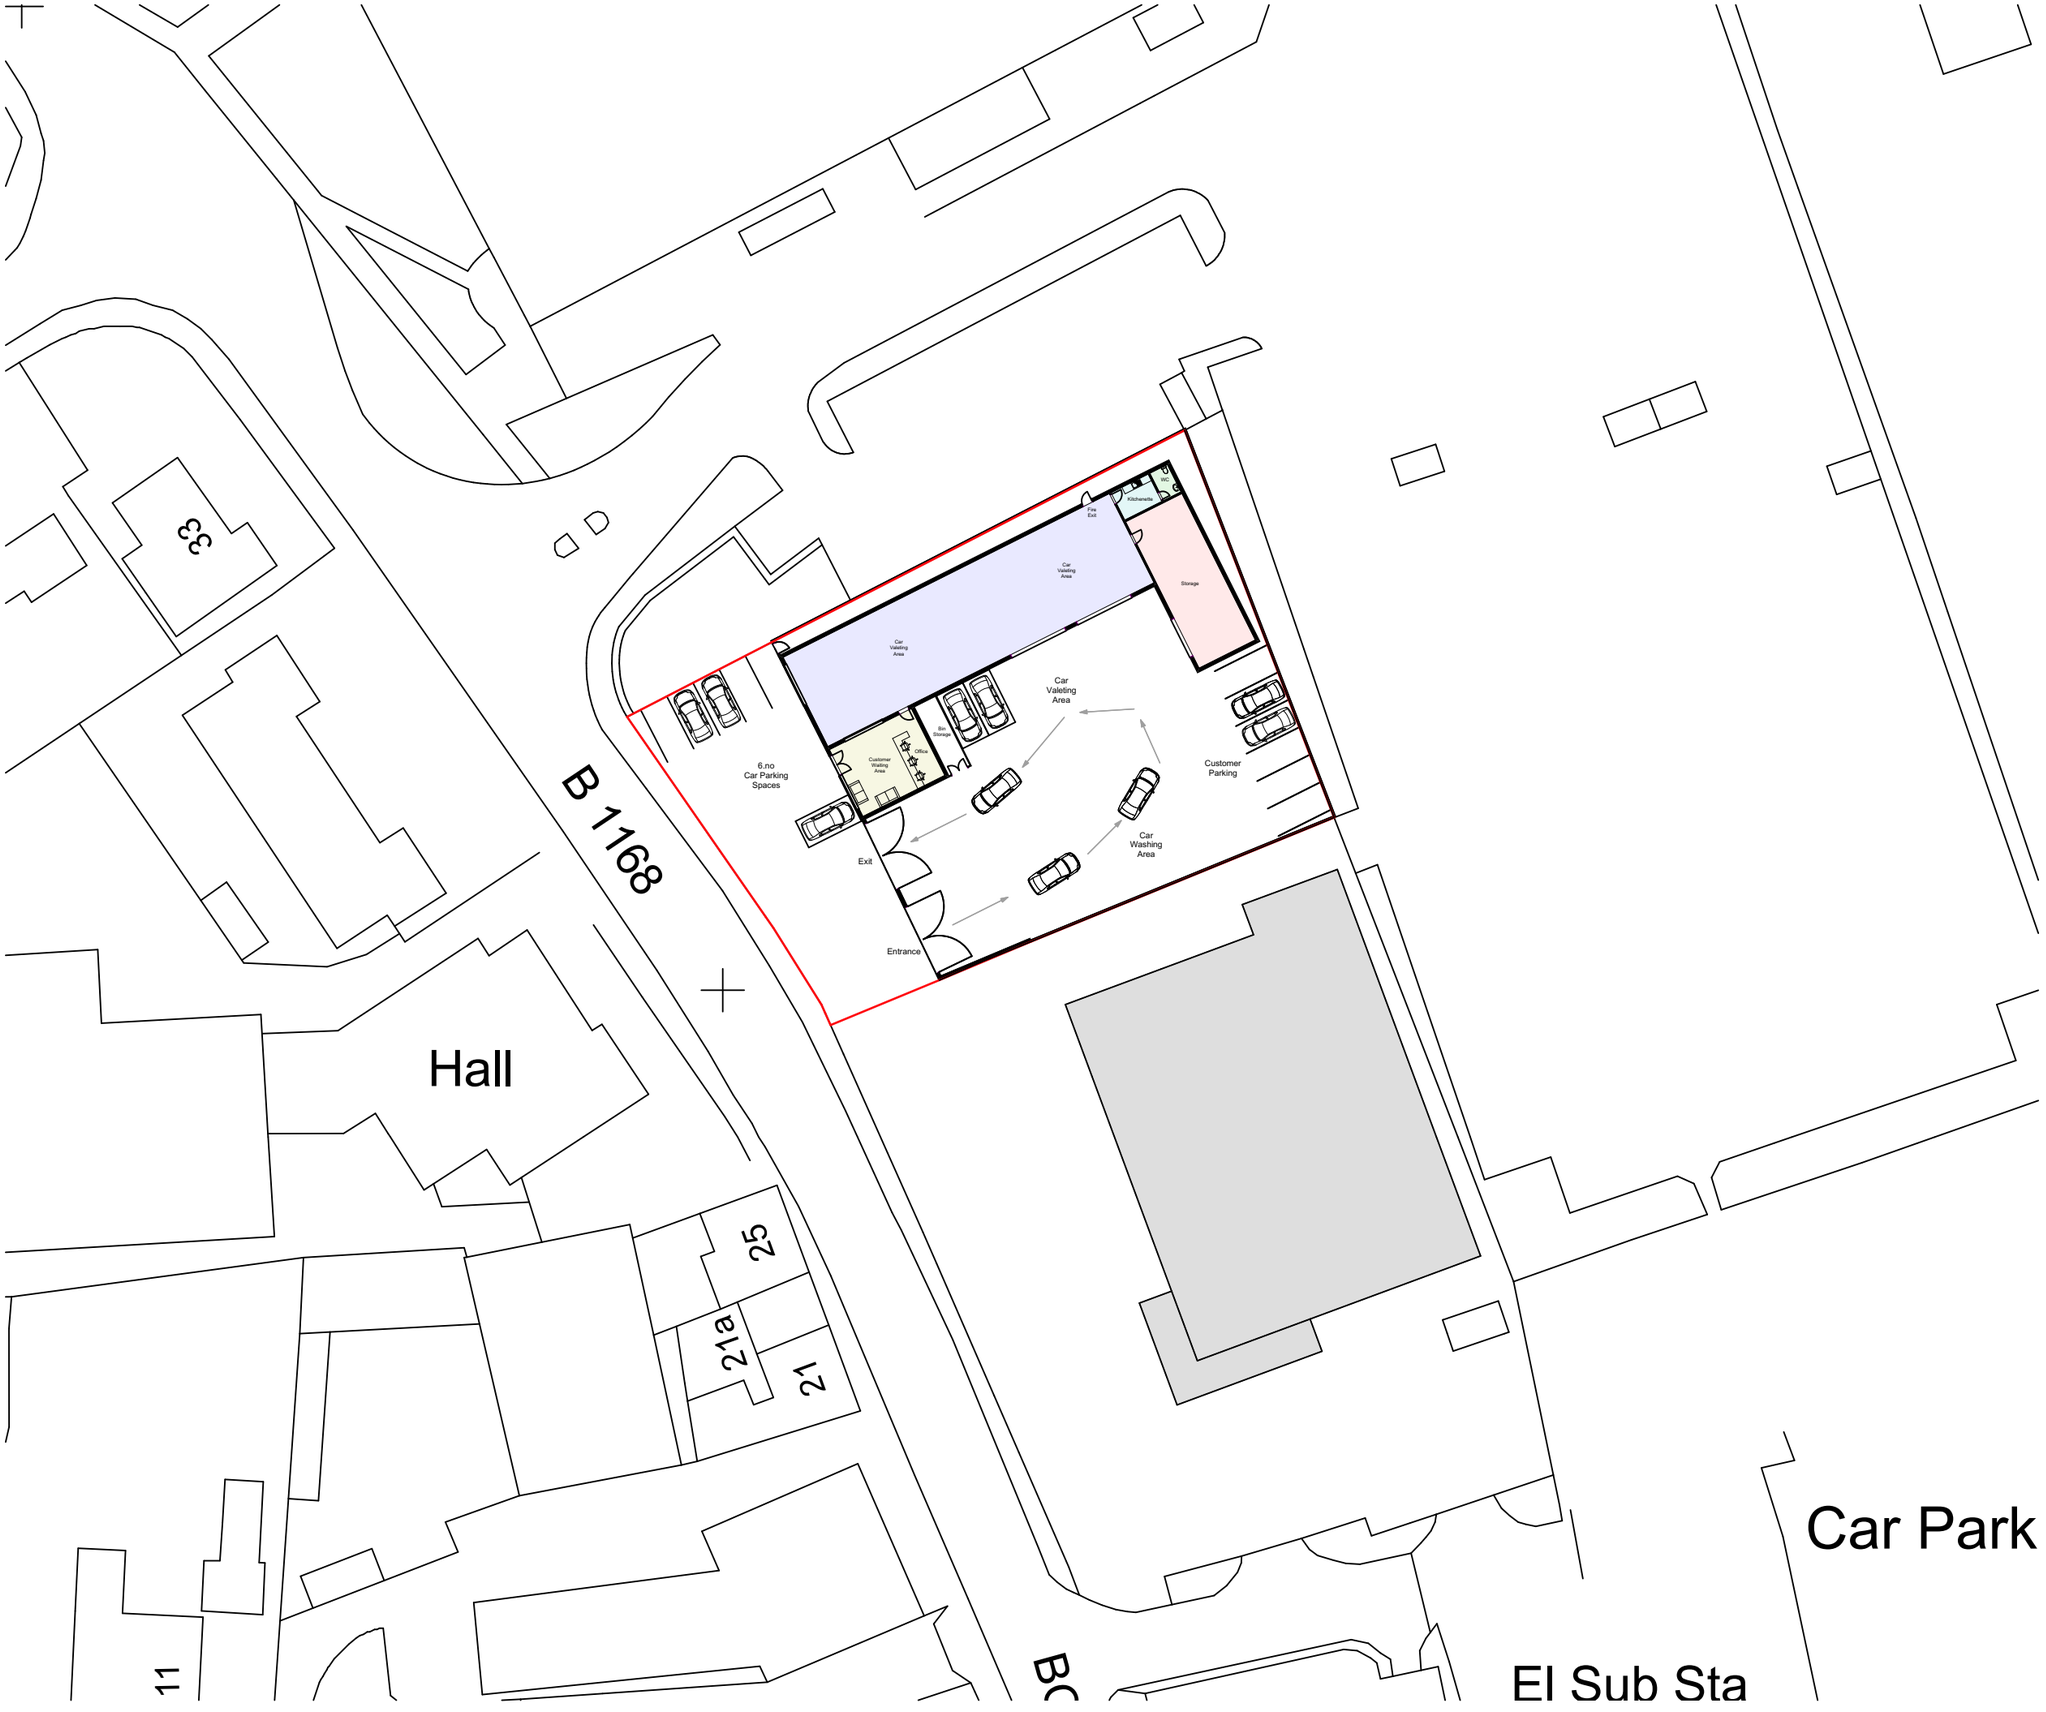


notes

This drawing is subject to a detailed building and site survey, therefore no guarantee of its accuracy can be given.
This drawing has been draughted in accordance with the clients design requirements.
All areas are approximate and are subject to a detailed building and site survey and further design development.
All dimensions should be checked prior to commencement of construction on site. Measurements should not be taken off the drawing.

All dimensions shown are in millimetres (mm).

N

SITE BOUNDARY LINE

SCALE BAR 1:500
5m 10m 15m 20m 25m 30m 35m 40m 45m 50m

PL0	Planning Issue	27.06.24

revisions

NADA Architects Ltd
169 Kingsway
Burnage
Manchester
M19 2ND
Mob: 07974 735527
E: ahmed@nadaarchitects.com
W: www.nadaarchitects.com

PLANNING

D - design PL - planning PT - pre-tender
T - tender P - preliminary
C - construction R - record

AMIR ALI

FORMER JEWSONS MERCHANTS, BOSTON ROAD SOUTH, SPALDING, PE12 7LR

PROPOSED GA SITE PLAN

scale	date	drawn	checked
1:500 @ A3	27.06.24	MI	AC

job no	(category) dwg no	revision
24- 1263	(03)001	PL0

Drawing measurements shall not be obtained by scaling. Verify all dims prior to construction. Immediately report any discrepancies on this drawing to Draughtsman. This drawing shall be read in conjunction with associated specifications and related consultant's documents.