
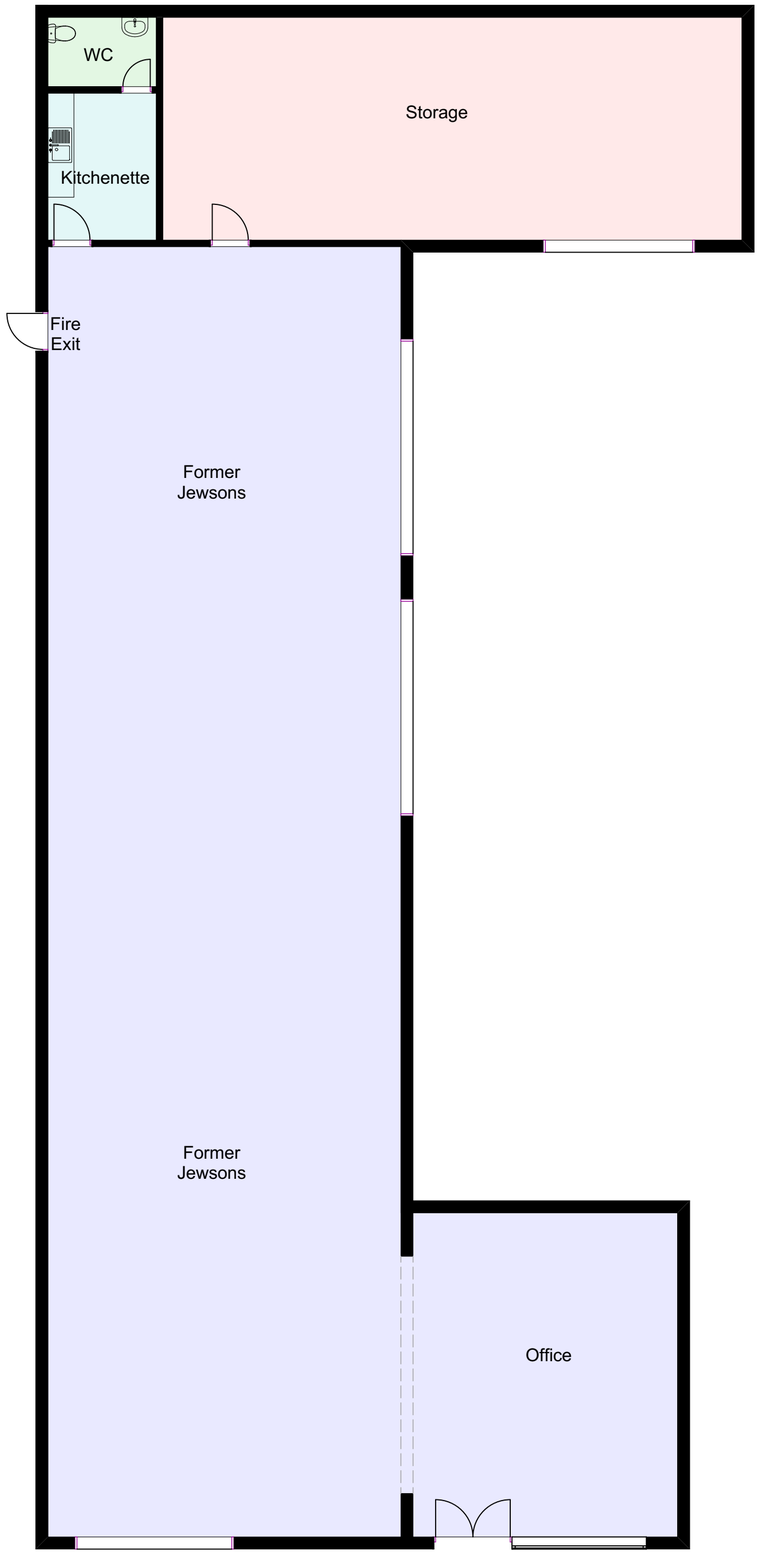



**EXISTING GROUND FLOOR PLAN**

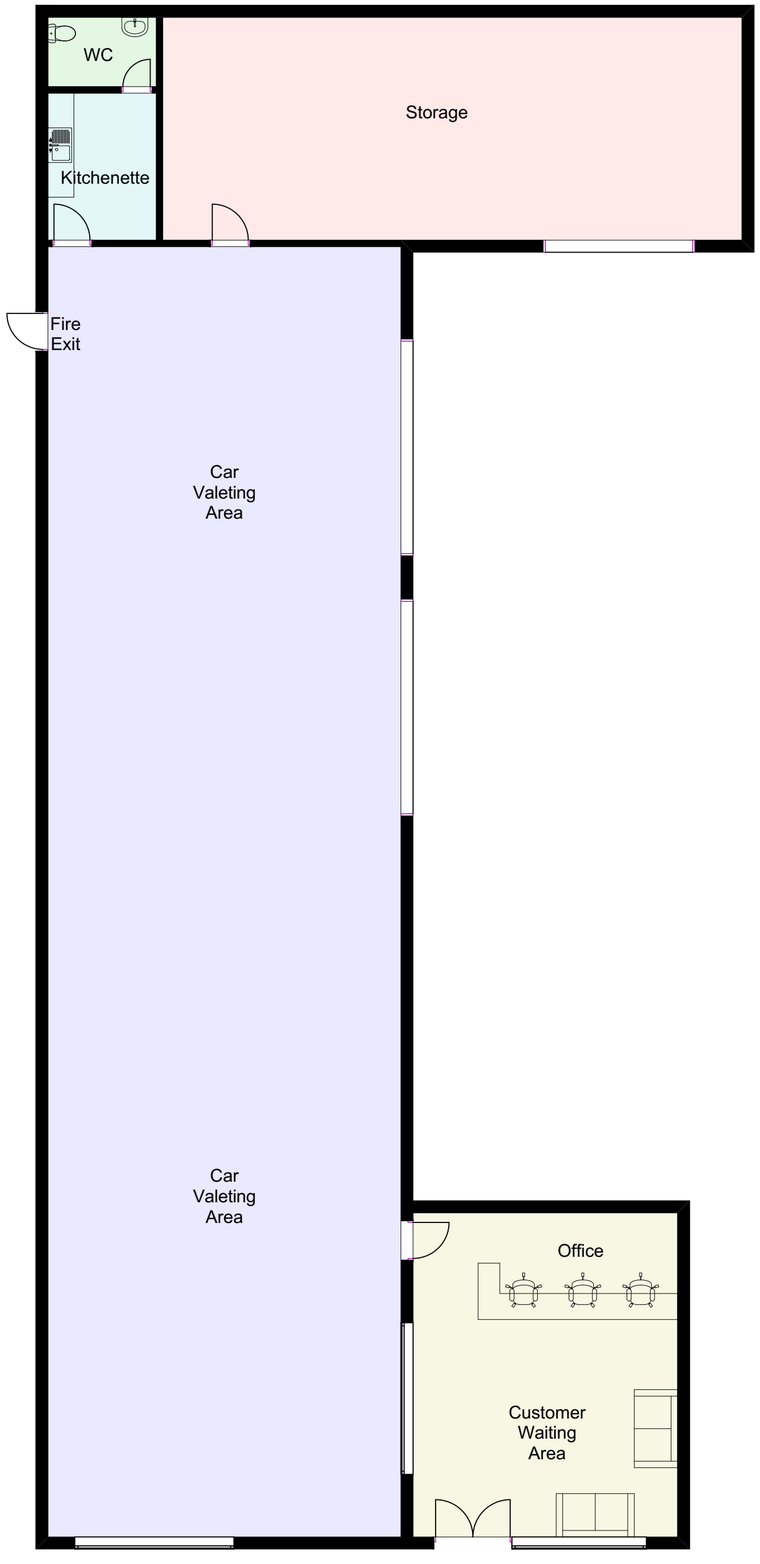


**PROPOSED GROUND FLOOR PLAN**

notes

This drawing is subject to a detailed building and site survey, therefore no guarantee of its accuracy can be given.
This drawing has been draughted in accordance with the clients design requirements.
All areas are approximate and are subject to a detailed building and site survey and further design development.
All dimensions should be checked prior to commencement of construction on site. Measurements should not be taken off the drawing.

**All dimensions shown are in millimetres (mm).**

SCALE BAR 1:100

PL0 Planning Issue 27.06.24

revisions


NADA Architects Ltd
169 Kingsway
Burnage
Manchester
M19 2ND
Mob: 07974 735527
E: ahmed@nadaarchitects.com
W: www.nadaarchitects.com


PLANNING

D - design PL - planning PT - pre-tender
T - tender P - preliminary
C - construction R - record

**AMIR ALI**

**FORMER JEWSONS MERCHANTS, BOSTON ROAD SOUTH, SPALDING, PE12 7LR**

## EXISTING & PROPOSED GA FLOOR PLANS

| scale | date | drawn | checked |
|---|---|---|---|
| 1:100@ A2 | 27.06.24 | MI | AC |

| job no | (category) dwg no | revision |
|---|---|---|
| 24-1263 | (04)001 | PL |


Drawing measurements shall not be obtained by scaling. Verify all dimensions prior to construction. Immediately report any discrepancies on this drawing to Architect. This drawing shall be read in conjunction with associated specifications and related consultant's documents.